F.A.P. RTE.	SECTION	COUNTY	TOTAL SHEETS	SHEET NO.
525	02-00518-00-BR	WINNEBAGO	157	39
STA.	TO STA.			
FED. ROAD DIST. NO.	ILLINOIS	FED. AID PROJECT		

STAGE 3 CONSTRUCTION

HARRISON AVENUE - CONSTRUCT PROPOSED E.B. PAVEMENT AND SIDEWALK TO THE LIMITS SHOWN IN THE MAINTENANCE OF TRAFFIC SHEETS.

STAGE 3 TRAFFIC

HARRISON AVENUE - PROVIDE ONE LANE OF TRAFFIC IN BOTH THE E.B. AND W.B. DIRECTIONS UTILIZING THE PROPOSED W.B. PAVEMENT.

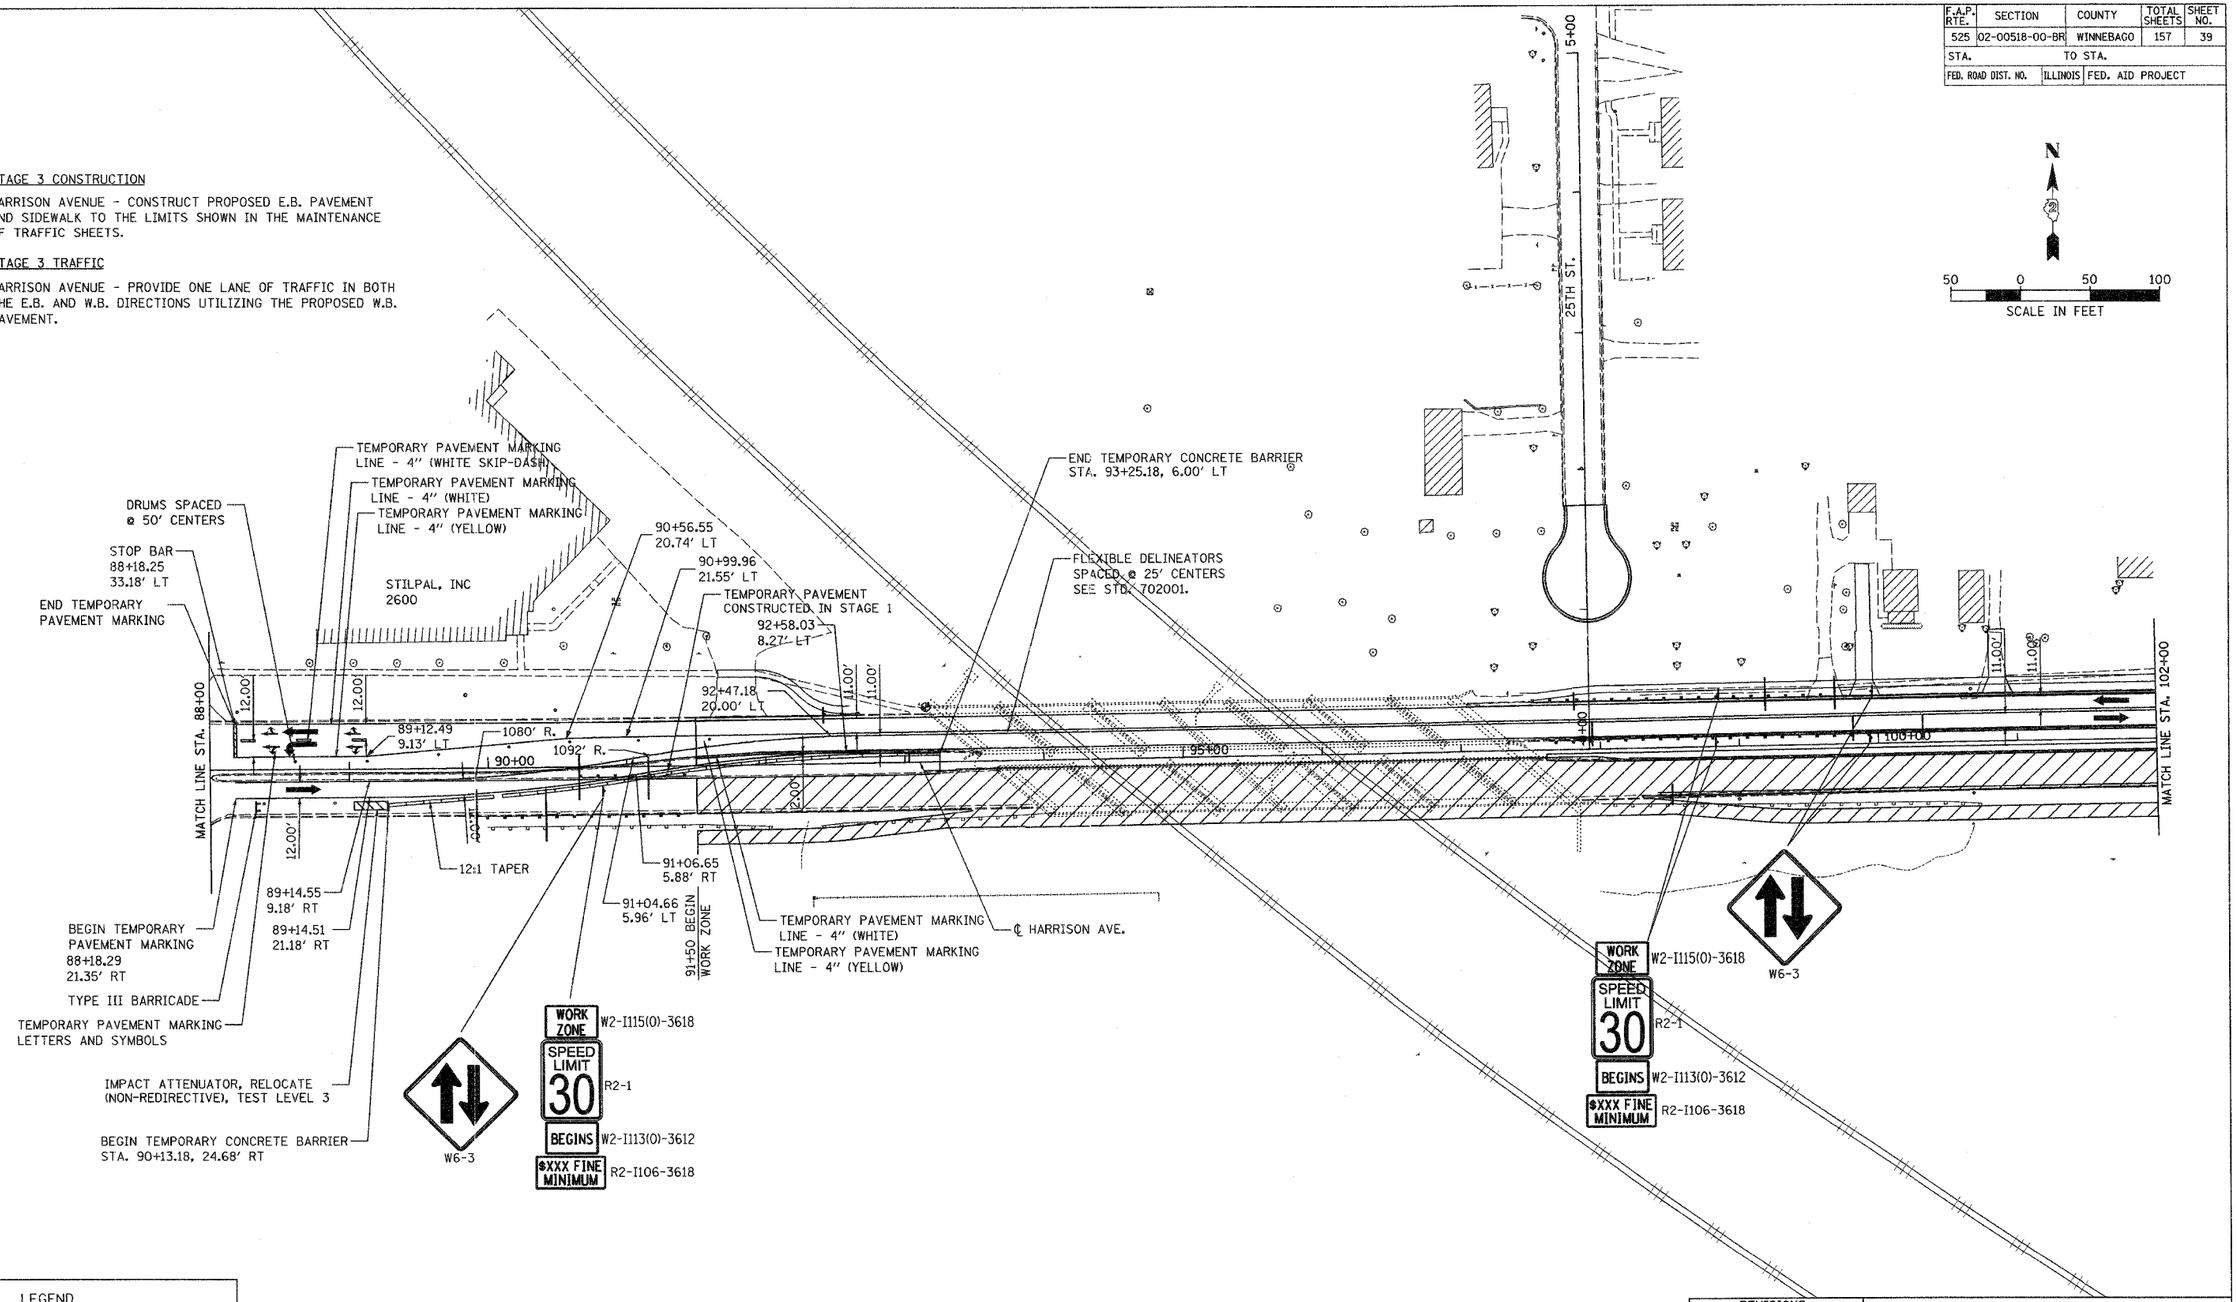

LEGEND

- WORK ZONE
- TRAFFIC MOVEMENT
- DRUM
- FLEXIBLE DELINEATOR

LAYOUT	RSJ	12/28/05
DRAWN	RSJ	12/28/05
REVIEWED	RXC	11/21/06

tim
12/14/2006 09:47 AM
\\NOJobs\03\r75\Civil\sheet\c-154-notpp_45MPH.dgn

REVISIONS NAME	DATE

ILLINOIS DEPARTMENT OF TRANSPORTATION

SECTION 02-00518-00-BR
WINNEBAGO COUNTY

HARRISON AVENUE OVER UPRR AND CC&PRR

MAINTENANCE OF TRAFFIC
STAGE 3

SCALE: VERT.
HORIZ.
DATE 12/14/06

DRAWN BY RSJ
CHECKED BY RXC