F.A.P. RTE.	SECTION	COUNTY	TOTAL SHEETS	SHEET NO.
525	02-00518-00-BR	WINNEBAGO	157	45
STA.	TO STA.			
FED. ROAD DIST. NO.	ILLINOIS	FED. AID PROJECT		

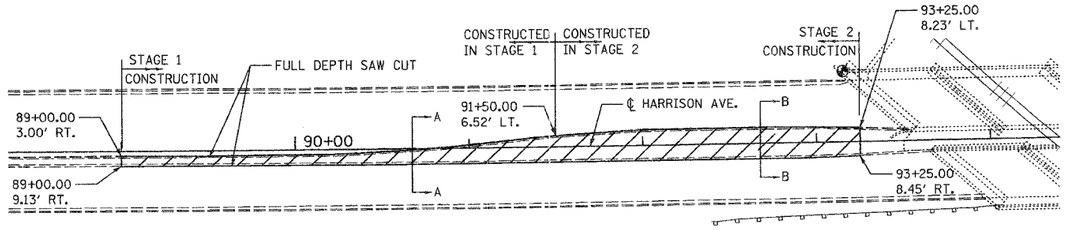

STAGE I AND STAGE II - REMOVAL OF EXISTING
AND PROPOSED CONSTRUCTION LIMITS

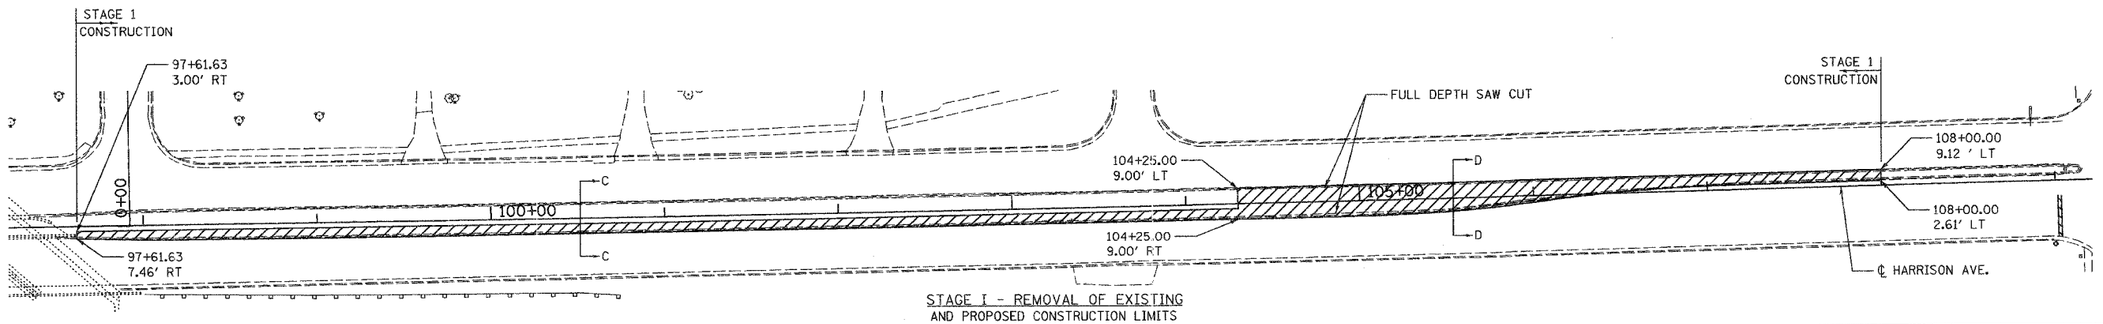

STAGE I - REMOVAL OF EXISTING
AND PROPOSED CONSTRUCTION LIMITS

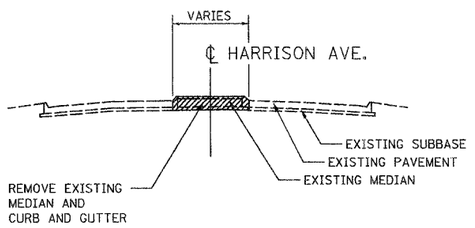

SECTION A-A STAGE I REMOVAL

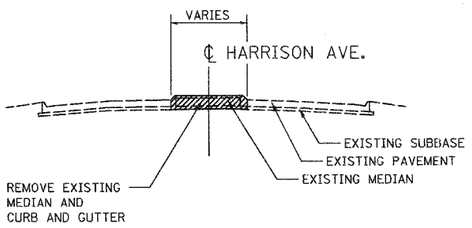

SECTION B-B STAGE II REMOVAL

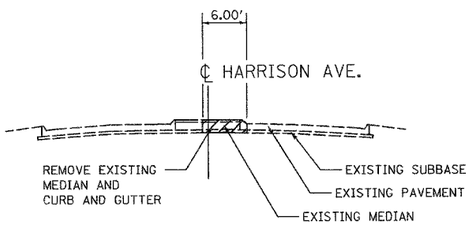

SECTION C-C STAGE I REMOVAL

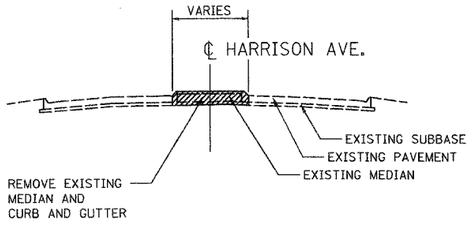

SECTION D-D STAGE I REMOVAL

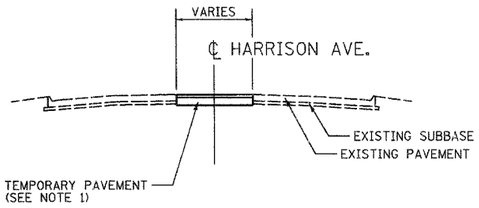

SECTION A-A STAGE I PROPOSED

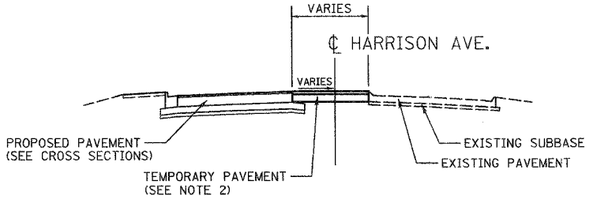

SECTION B-B STAGE II PROPOSED

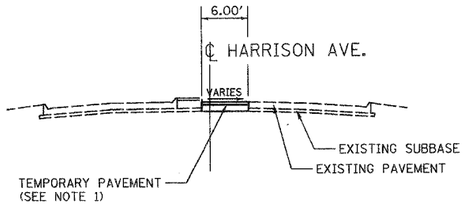

SECTION C-C STAGE I PROPOSED

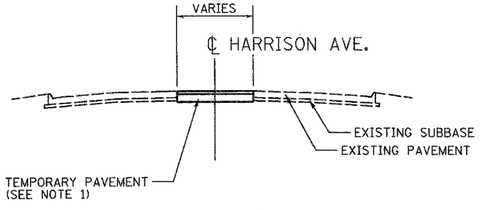

SECTION D-D STAGE I PROPOSED

NOTES:

1. SEE TEMPORARY PAVEMENT SPECIAL PROVISION FOR TEMPORARY PAVEMENT TYPE.
2. TEMPORARY PAVEMENT MUST BE CONSTRUCTED ONLY AFTER PROPOSED PAVEMENT IS CONSTRUCTED IN STAGE 2.

REVISIONS NAME	DATE

ILLINOIS DEPARTMENT OF TRANSPORTATION

SECTION 02-00518-00-BR
WINNEBAGO COUNTY

HARRISON AVENUE OVER UPRR AND CC&PRR

MOT DETAILS

SCALE: VERT.
HORIZ.
DATE 12/14/06

DRAWN BY RDJ
CHECKED BY RXC

SHEET 1 OF 1

HANSON
Hanson Professional Services Inc.

LAYOUT	RDJ	9/7/06
DRAWN	RDJ	9/7/06
REVIEWED	RXC	11/21/06

jdm
I:\2V49306.09\58 dw
I:\03_bde\03_r175CW\Structure\work_zone_detail2.dgn