ROUTE NO.	SECTION	COUNTY	TOTAL SHEETS	SHEET NO.
FAP 0525	*	WINNEBAGO	157	145
FED. ROAD DIST. NO. 7		ILLINOIS	FED. AID PROJECT	

SHEET NO. 38
50 SHEETS

* 02-00518-00-BR

NOTES

Space Reinforcement in cap to miss anchor bolts
Pour steps monolithically with cap.
Work this sheet with Sheet 39 of 50.
Reinforcement Bars designated (E) shall be epoxy coated.
Bar indicated thus 1x2 - #5 etc. indicates 1 line of bar with 2 lengths per line.

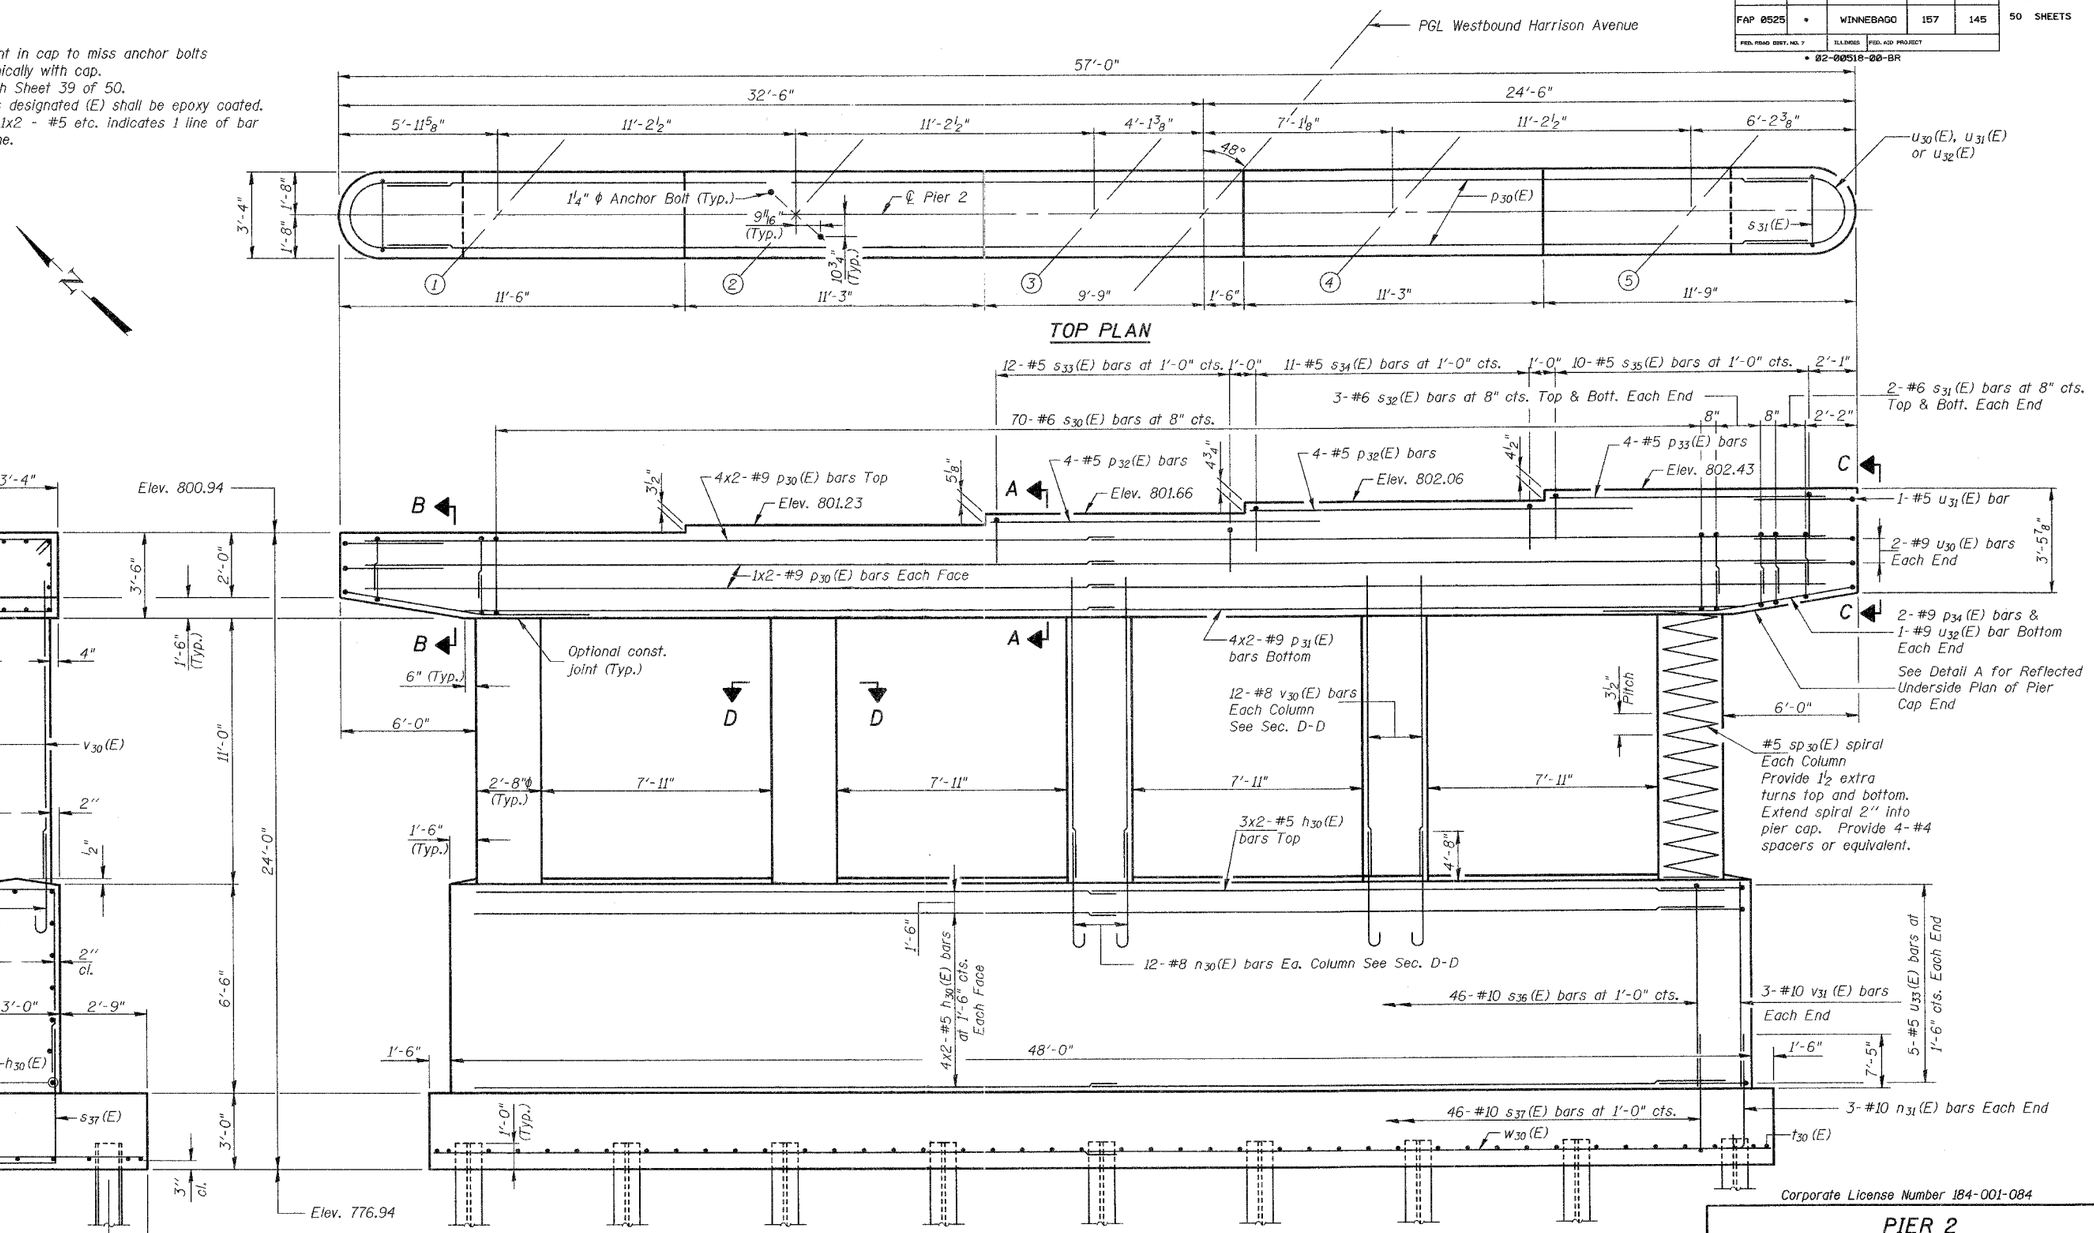

MINIMUM BAR LAP

HORIZONTAL

#5 - 2'-2" (Bottom of Footing)
#5 - 3'-0"
#9 - 8'-1"

Corporate License Number 184-001-084

PIER 2

WESTBOUND HARRISON AVENUE
OVER UP & CC&P RAILROAD
F.A.P. ROUTE 0525
SECTION 02-00518-00-BR
ROCKFORD, ILLINOIS
STATION 95+25.35
STRUCTURE NO. 101-6109

© Copyright Hanson Professional Services Inc. 2006

HANSON

JOB NO. 03R1751
DATE 12/14/06

LAYOUT	JKR	03/01/06
DRAWN	MGM/JKR	01/17/06
REVIEWED	F.I.N.	08/02/06

12:25:55 PM
12/12/2006 12:15 PM
i:\03jobs\03R175\Struct\Sheet\West Bound\S-038-WB-Pier2.dgn