F.A.S. RTE.	SECTION	COUNTY	TOTAL SHEETS	SHEET NO.
342	02-00208-01-BR	LIVINGSTON	24	16
STA. 171+70		TO STA. 174+70		
FED. ROAD DIST. NO. 7		ILLINOIS	FED. AID PROJECT*	

CONTRACT NO. 87283

SHEET NO. B11

OF 16 SHEETS

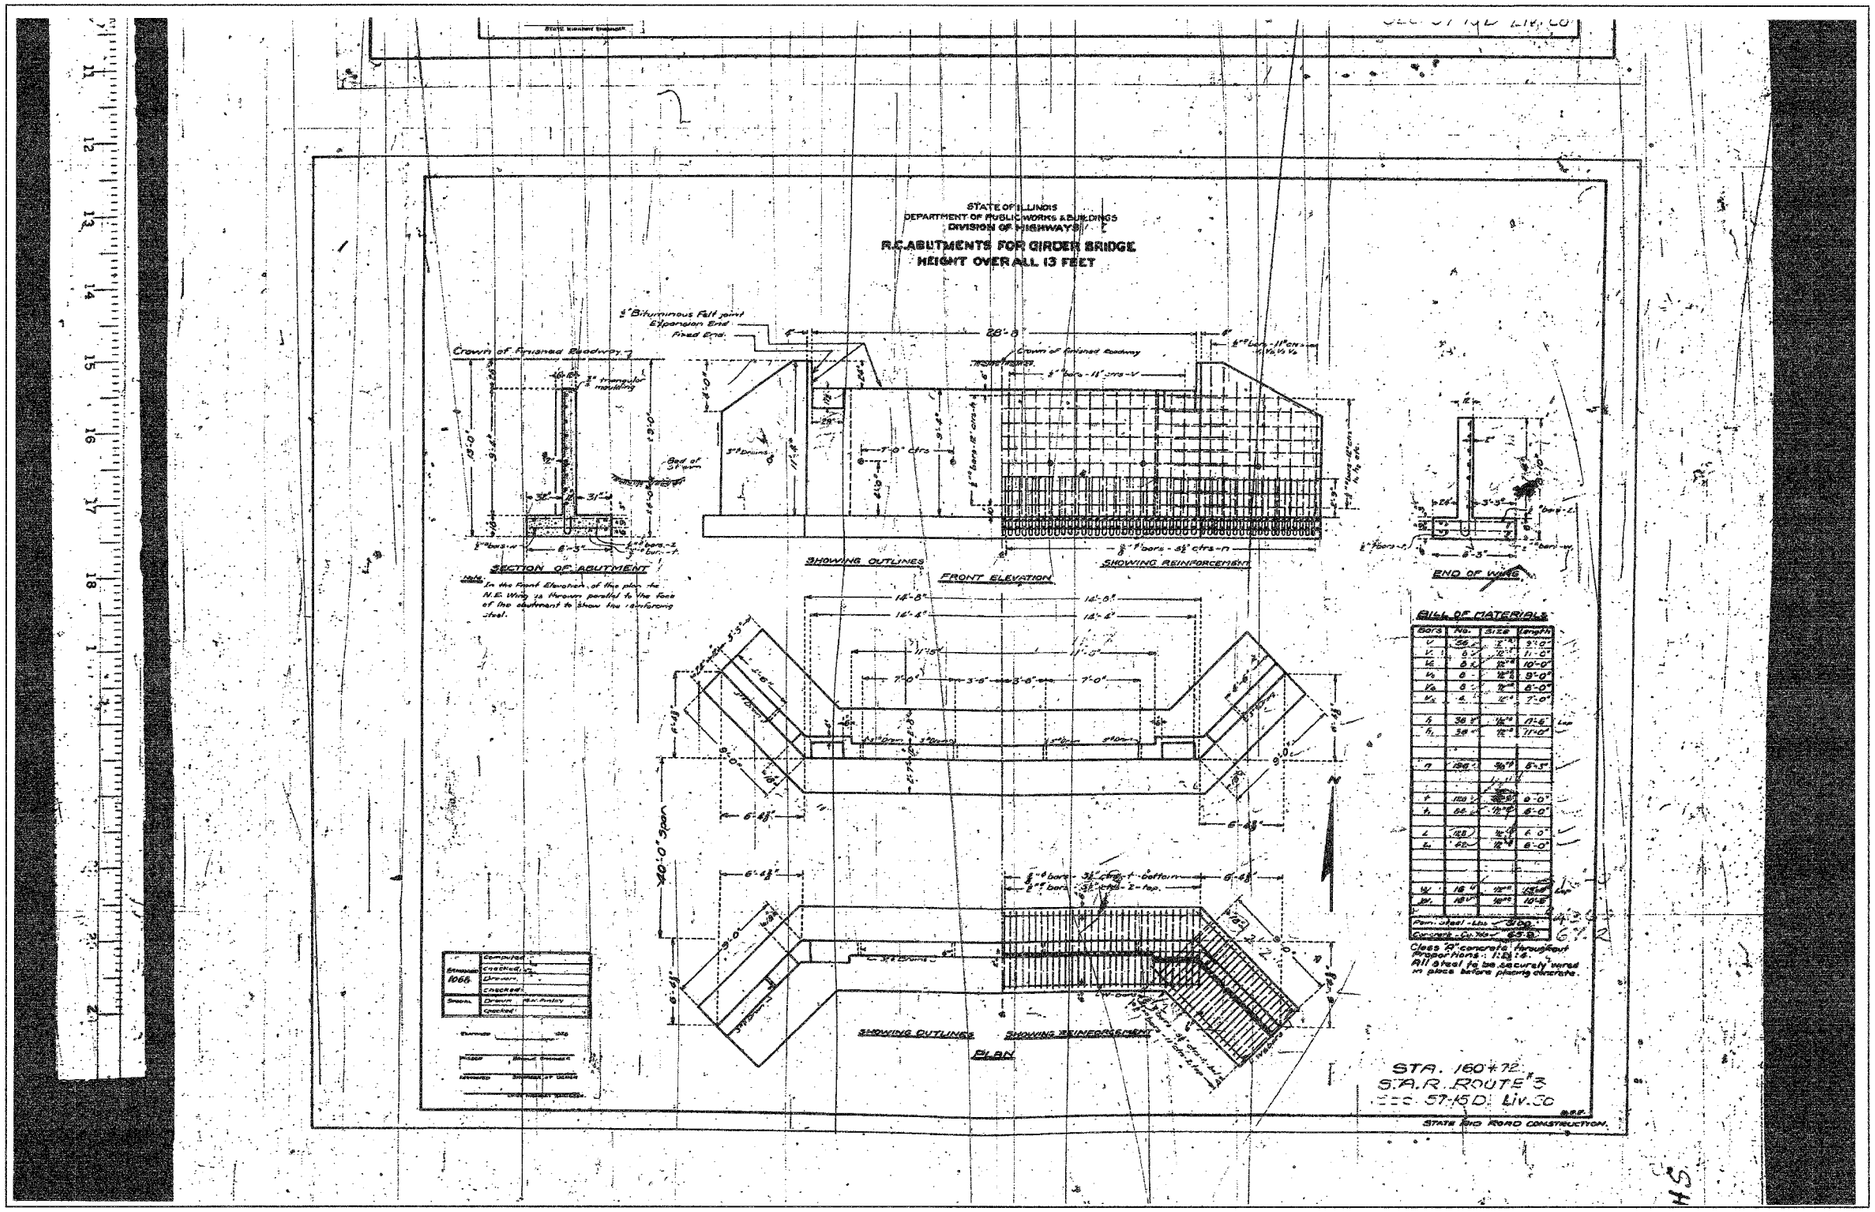

FOR INFORMATIONAL USE ONLY

SECTION 02-00208-01-BR
LIVINGSTON COUNTY
F.A.S. 342/C.H. 3

EXISTING PLANS

DRAWN BY		FILE NO.
DMM	Farnsworth GROUP	24-7131
DATE 12/01/06	2706 McGraw Drive Bloomington, Illinois 61704 309/663-8435, 309/663-1571 fax	BOOK NO. 2606
CHECKED BY MSW		SHEET NO. 16 OF 24