93426

F.A.I. RTE.	SECTION	COUNTY	TOTAL SHEETS	SHEET NO.
7902	***	CHRISTIAN	67	10
STA.	-	TO STA.	-	
FED. ROAD DIST. NO.	ILLINOIS	FED. AID PROJECT		

*** 03-00055-00-FP

DESIGN		
INT.	DATE	REASON

PLOTS & CHECKS			
INT.	DATE	NO.	REASON

CHECKS		
INT.	DATE	REASON

FILE NAME = J:\02159\DRAWINGS\TYPSEC.dgn
PLOT SCALE = 5.0210 ' / INCH
PLOT DATE = 10/31/2006
PLOT TIME = 10:52:43 AM
OPERATOR = gregm

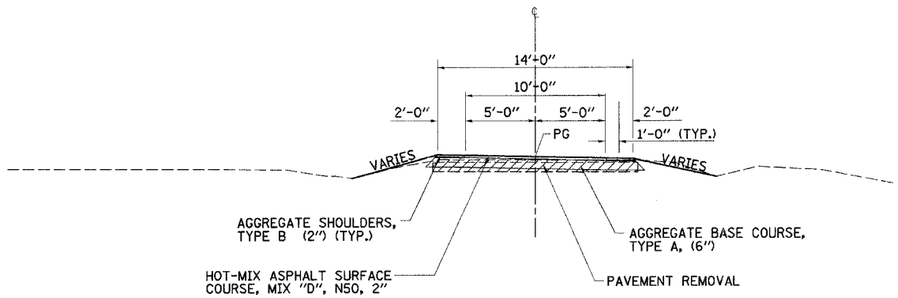

PROPOSED TYPICAL SECTION

BIKE TRAIL
STA. 349+36.00 TO STA. 350+64.00
(STA. 163+30.03 RT. TO STA. 164+57.96 RT, IL RTE 29)
OMISSION FROM STA. 349+88.00 TO STA. 350+12.00

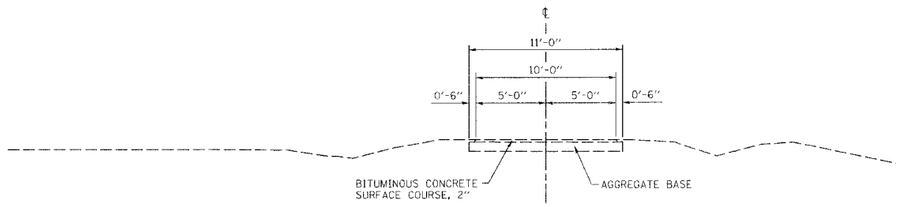

EXISTING TYPICAL SECTION

BIKE TRAIL
STA. 349+36.00 TO STA. 350+64.00
(STA. 163+30.03 RT. TO STA. 164+57.96 RT, IL RTE 29)

REVISIONS	
NAME	DATE
GSJ	6/9/06

ILLINOIS DEPARTMENT OF TRANSPORTATION

TYPICAL SECTIONS

CITY OF TAYLORVILLE
EAST SUNSET DRIVE
IMPROVEMENTS

SCALE: VERT. 1" = 5'
HORIZ. 1" = 5'
DATE 5/29/03

DRAWN BY: SUTHEARD
DESIGNED BY: COLBROOK
CHECKED BY: COLBROOK

GREENE & BRADFORD, INC.
OF GREENFIELD
CONSULTING ENGINEERS
PROVIDING SOLUTIONS SINCE 1922
PROFESSIONAL DESIGN FIRM NO. 84-10693
PROFESSIONAL & STRUCTURAL ENGINEERING CORPORATION
(317) 462-9646, (217) 781-4277 (FILE MAIL) <mailto:greenebrad-mail@sbcglobal.net>

COMPUTER FILE NO. TYPSEC-05
PROJECT 02159
06/09/06-GSJ

IDOTPL-5 1"=5' 8/07/00