93426

F.A.U. RTE.	SECTION	COUNTY	TOTAL SHEETS	SHEET NO.
7902	03-00055-00-FP	CHRISTIAN	67	31
STA. 25+00.00		TO STA. 26+00.00		
FED. ROAD DIST. NO.	ILLINOIS	FED. AID PROJECT		

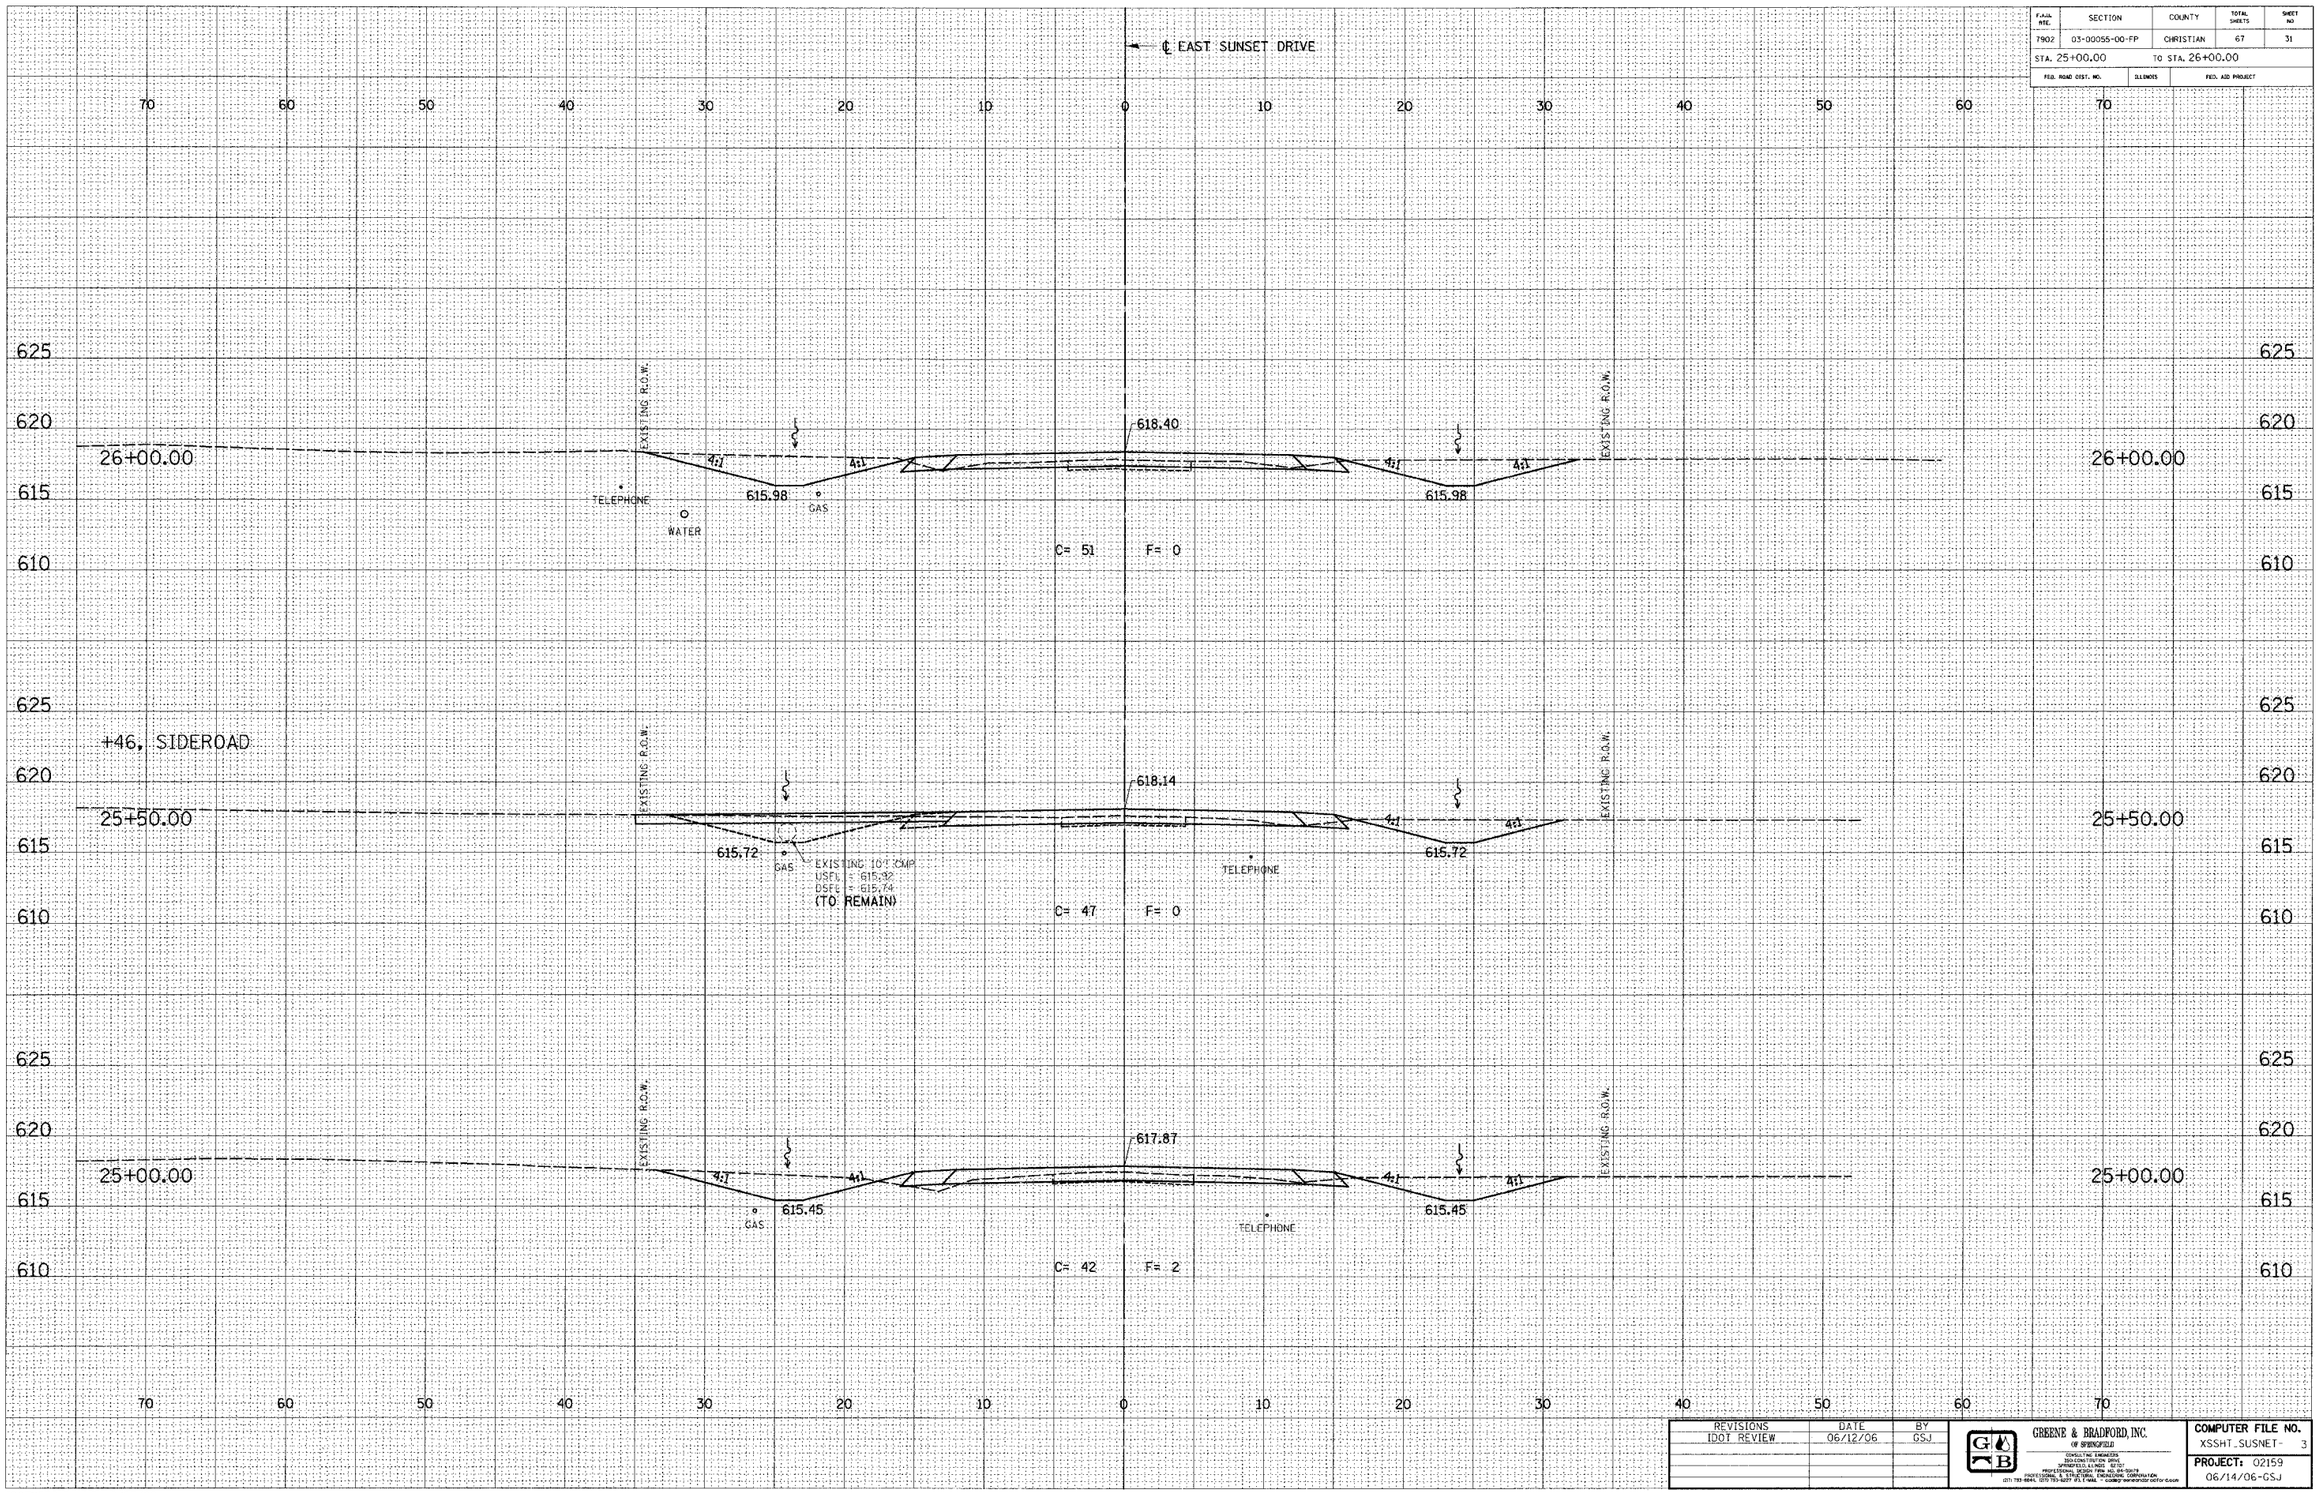

DESIGN

INT.	DATE	REASON

FINAL SURVEY — NOTE BOOK — NO. — SURVEYED — PLOTTED — TEMPLATE — AREAS — AREAS CHECKED — BY — DATE

PLOTS & CHECKS

INT.	DATE	NO.	REASON

ORIGINAL SURVEY — NOTE BOOK — NO. — SURVEYED — PLOTTED — TEMPLATE — AREAS — AREAS CHECKED — BY — DATE

FILE NAME = $FILE$
PLOT SCALE = $PLOTSCALE$ DRV = $PLOTTER$
PLOT DATE = $DATE$
PLOT TIME = $TIME$
OPERATOR = $USER$

CHECKS

INT.	DATE	REASON

IDOTXSEC-5 1:5 8/07/00

REVISIONS	DATE	BY
IDOT REVIEW	06/12/06	GSJ

GREENE & BRADFORD, INC.
OF SPRINGFIELD
CONSULTING ENGINEERS
333 CONSTITUTION DRIVE
SPRINGFIELD, ILLINOIS 62707
PROJECT DETAIL PHONE (217) 793-2370
PROFESSIONAL DESIGN FIRM 184.001559
(217) 793-6641 (217) 793-2377 (FAX) e-mail: greene.bradford@att.net

COMPUTER FILE NO.
XSSHT_SUSNET- 3
PROJECT: 02159
06/14/06-GSJ

CITY OF TAYLORVILLE / EAST SUNSET DRIVE IMPROVEMENTS