93426

F.A.U. RTE.	SECTION	COUNTY	TOTAL SHEETS	SHEET NO
7902	03-00055-00-FP	CHRISTIAN	67	39

STA. 35+50.00 TO STA. 36+50.00

FED. ROAD DIST. NO. | ILLINOIS | FED. AID PROJECT

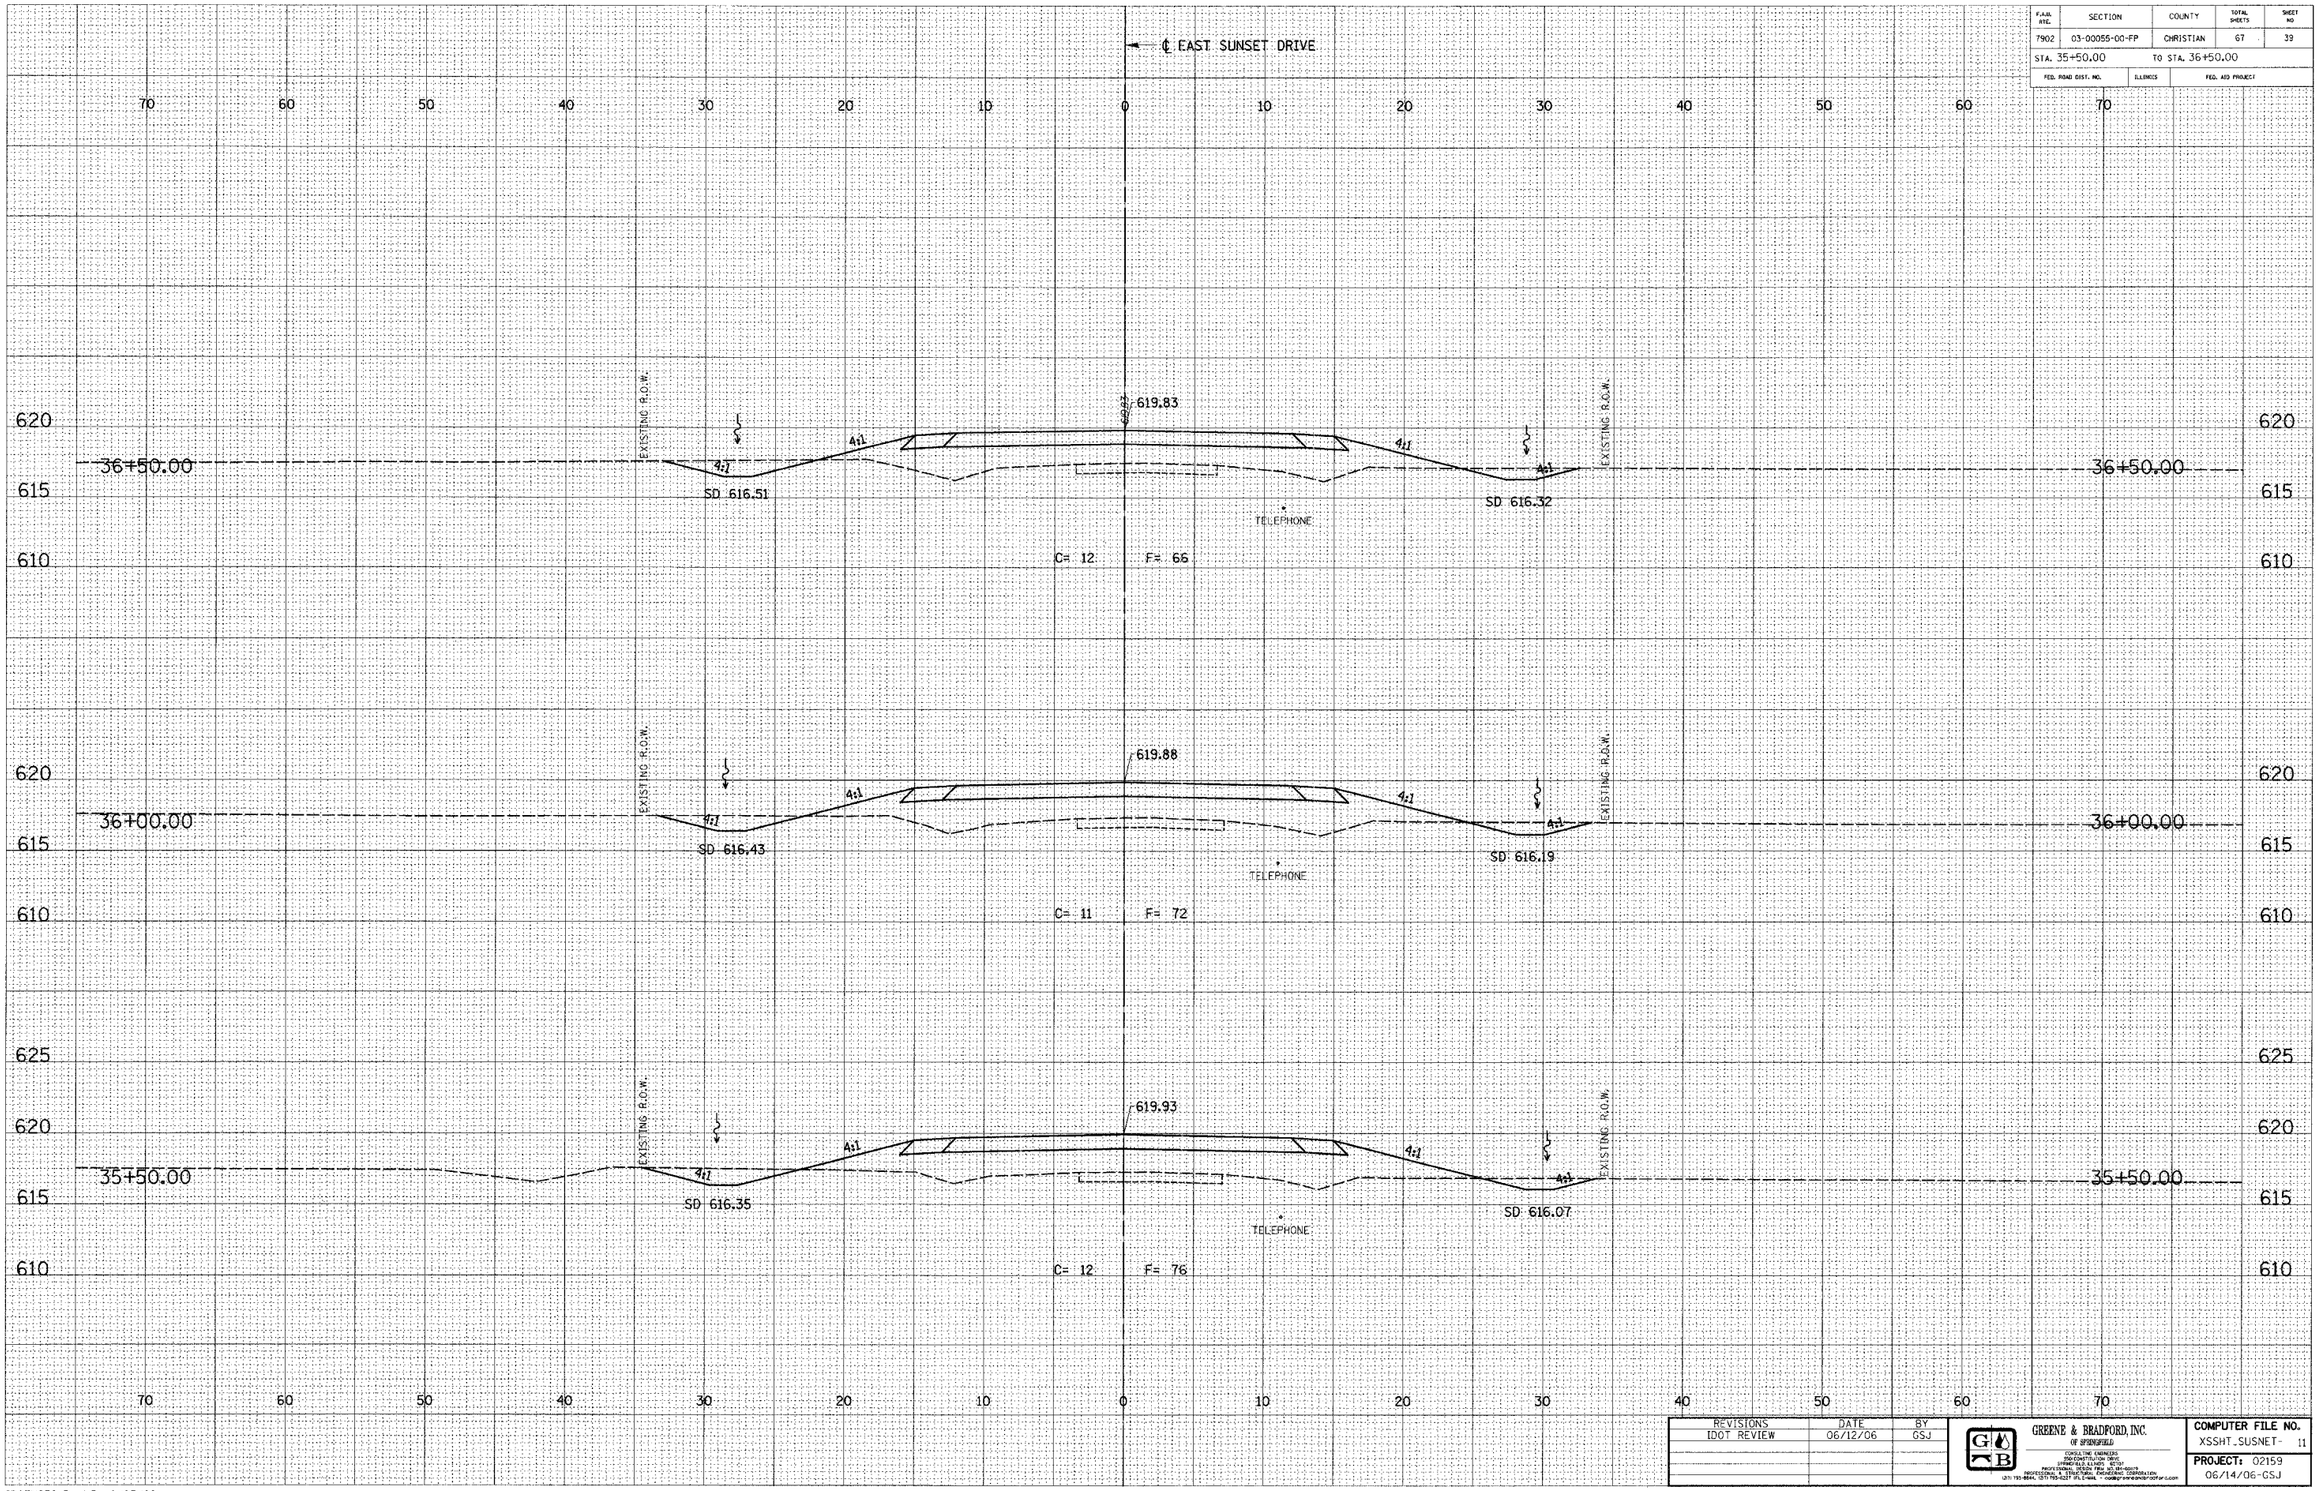

DESIGN		
INT.	DATE	REASON

FINAL SURVEY		BY	DATE
NOTE BOOK NO.	SURVEYED		
	PLOTTED		
	TEMPLATE		
	AREAS		
	AREAS CHECKED		

PLOTS & CHECKS			
INT.	DATE	NO.	REASON

ORIGINAL SURVEY		BY	DATE
NOTE BOOK NO.	SURVEYED		
	PLOTTED		
	TEMPLATE		
	AREAS		
	AREAS CHECKED		

FILE NAME = $FILE$
PLOT SCALE = $pltscale$ DRV = $PLOTTER$
PLOT DATE = $DATE$
PLOT TIME = $TIME$
OPERATOR = $USER$

CHECKS		
INT.	DATE	REASON

REVISIONS	DATE	BY
IDOT REVIEW	06/12/06	GSJ

GREENE & BRADFORD, INC.
OF SPRINGFIELD
CONSULTING ENGINEERS
250 CONSTITUTION DRIVE
SPRINGFIELD, ILLINOIS 62707
PROFESSIONAL DESIGN FIRM 184-000178
PROFESSIONAL & STRUCTURAL ENGINEERING CORPORATION
(217) 793-8844, (217) 793-0227 (FILE-MAIL - cadd@greenebradfordinc.com)

COMPUTER FILE NO.
XSSHT_SUSNET- 11

PROJECT: 02159
06/14/06-GSJ

IDOTXSEC-5 1:5 8/07/00

CITY OF TAYLORVILLE / EAST SUNSET DRIVE IMPROVEMENTS