93426

F.A.U. RTE.	SECTION	COUNTY	TOTAL SHEETS	SHEET NO.
7902	03-00055-00-FP	CHRISTIAN	67	55
STA. 166+00.00		TO STA. 167+50.00		
FED. ROAD DIST. NO.	ILLINOIS	FED. AID PROJECT		

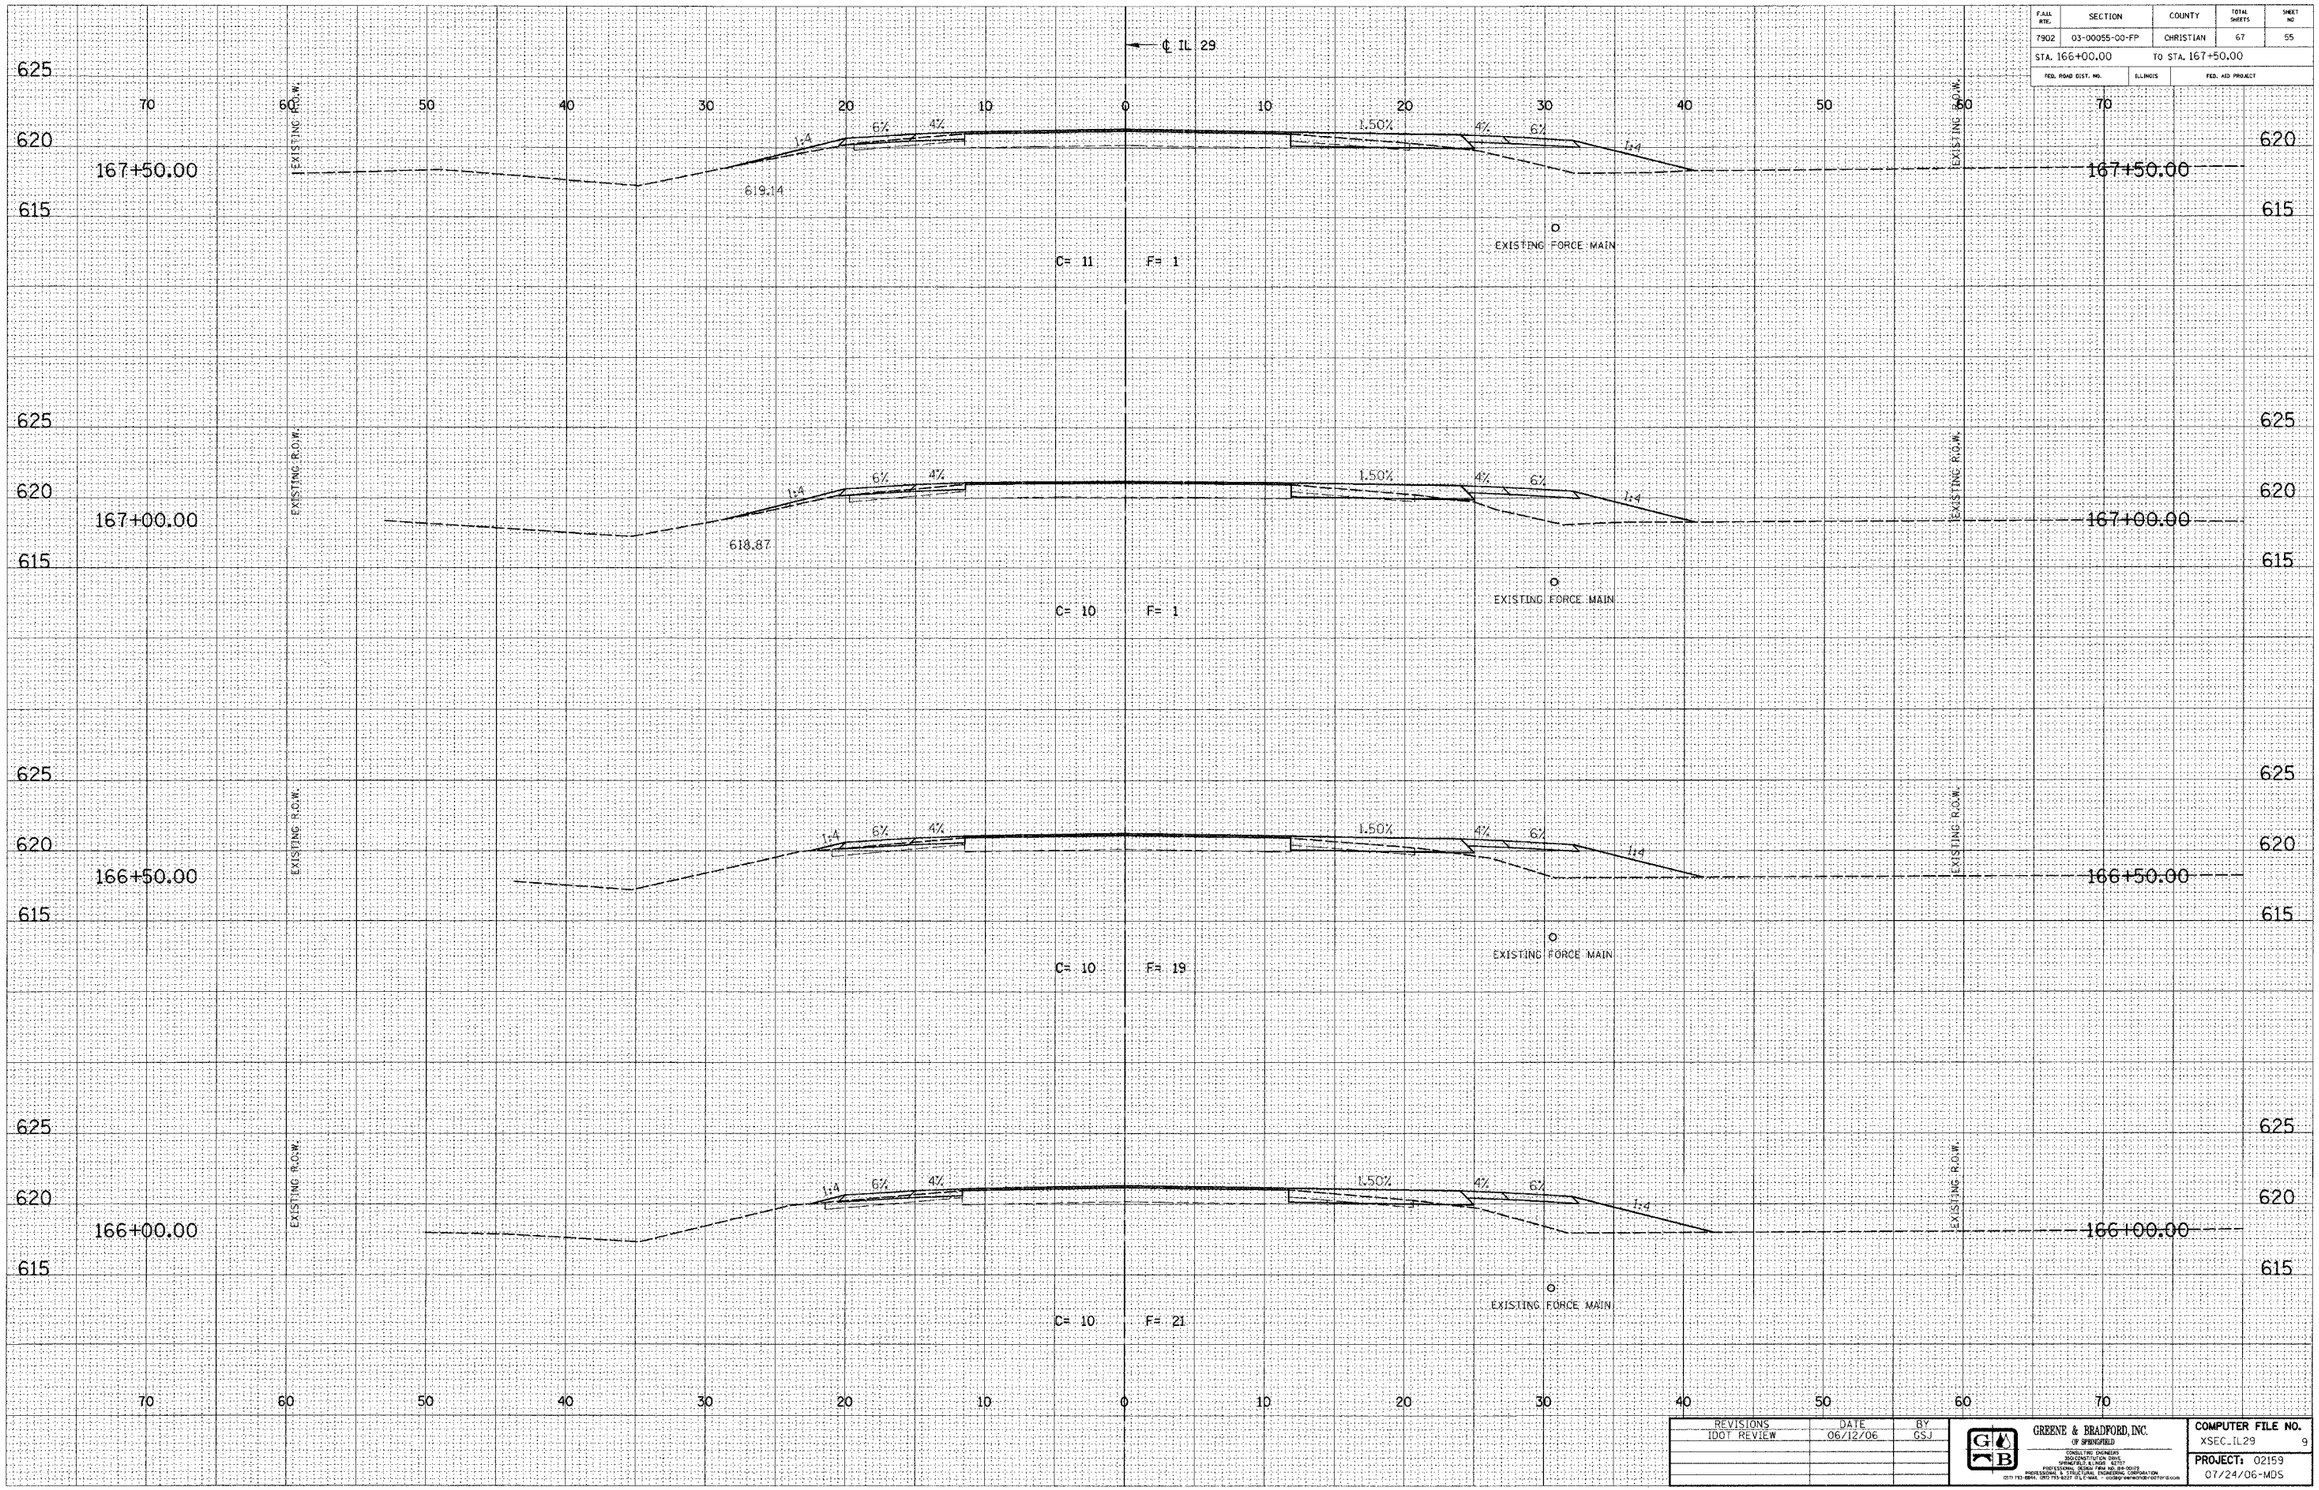

REVISIONS	DATE	BY
IDOT REVIEW	06/12/06	GSJ

GREENE & BRADFORD, INC. OF SPRINGFIELD
CONSULTING ENGINEERS
350 CONSTITUTION DRIVE
SPRINGFIELD, ILLINOIS 62711
PROFESSIONAL DESIGN FIRM NO. 184-001213
PROFESSIONAL & STRUCTURAL ENGINEERING CORPORATION
(217) 793-3814, (217) 793-3237 (FILE NAME) WWW.GREENEANDBRADFORD.COM

COMPUTER FILE NO.
XSEC_IL29 9

PROJECT: 02159
07/24/06-MDS

IDOTXSEC-5 1:5 8/07/00

CITY OF TAYLORVILLE / IL RTE. 29 IMPROVEMENTS

DESIGN

INT.	DATE	REASON

FINAL SURVEY — NOTE BOOK NO. — SURVEYED — PLOTTED — TEMPLATE — AREAS CHECKED — BY — DATE

PLOTS & CHECKS

INT.	DATE	NO.	REASON

ORIGINAL SURVEY — NOTE BOOK NO. — SURVEYED — PLOTTED — TEMPLATE — AREAS CHECKED — BY — DATE

FILE NAME = $FILE$
PLOT SCALE = $plotscale$ DRV = $PLOTTER$
PLOT DATE = $DATE$
PLOT TIME = $TIME$
OPERATOR = $USER$

CHECKS

INT.	DATE	REASON