CONTRACT NO. 98944

F.A. RTE.	SECTION	COUNTY	TOTAL SHEETS	SHEET NO.
132	(42X)I-3	SALINE	46	30
STA. 13+60.0000		TO STA. 13+79.3200		
FED. ROAD DIST. NO.	ILLINOIS	FED. AID PROJECT		

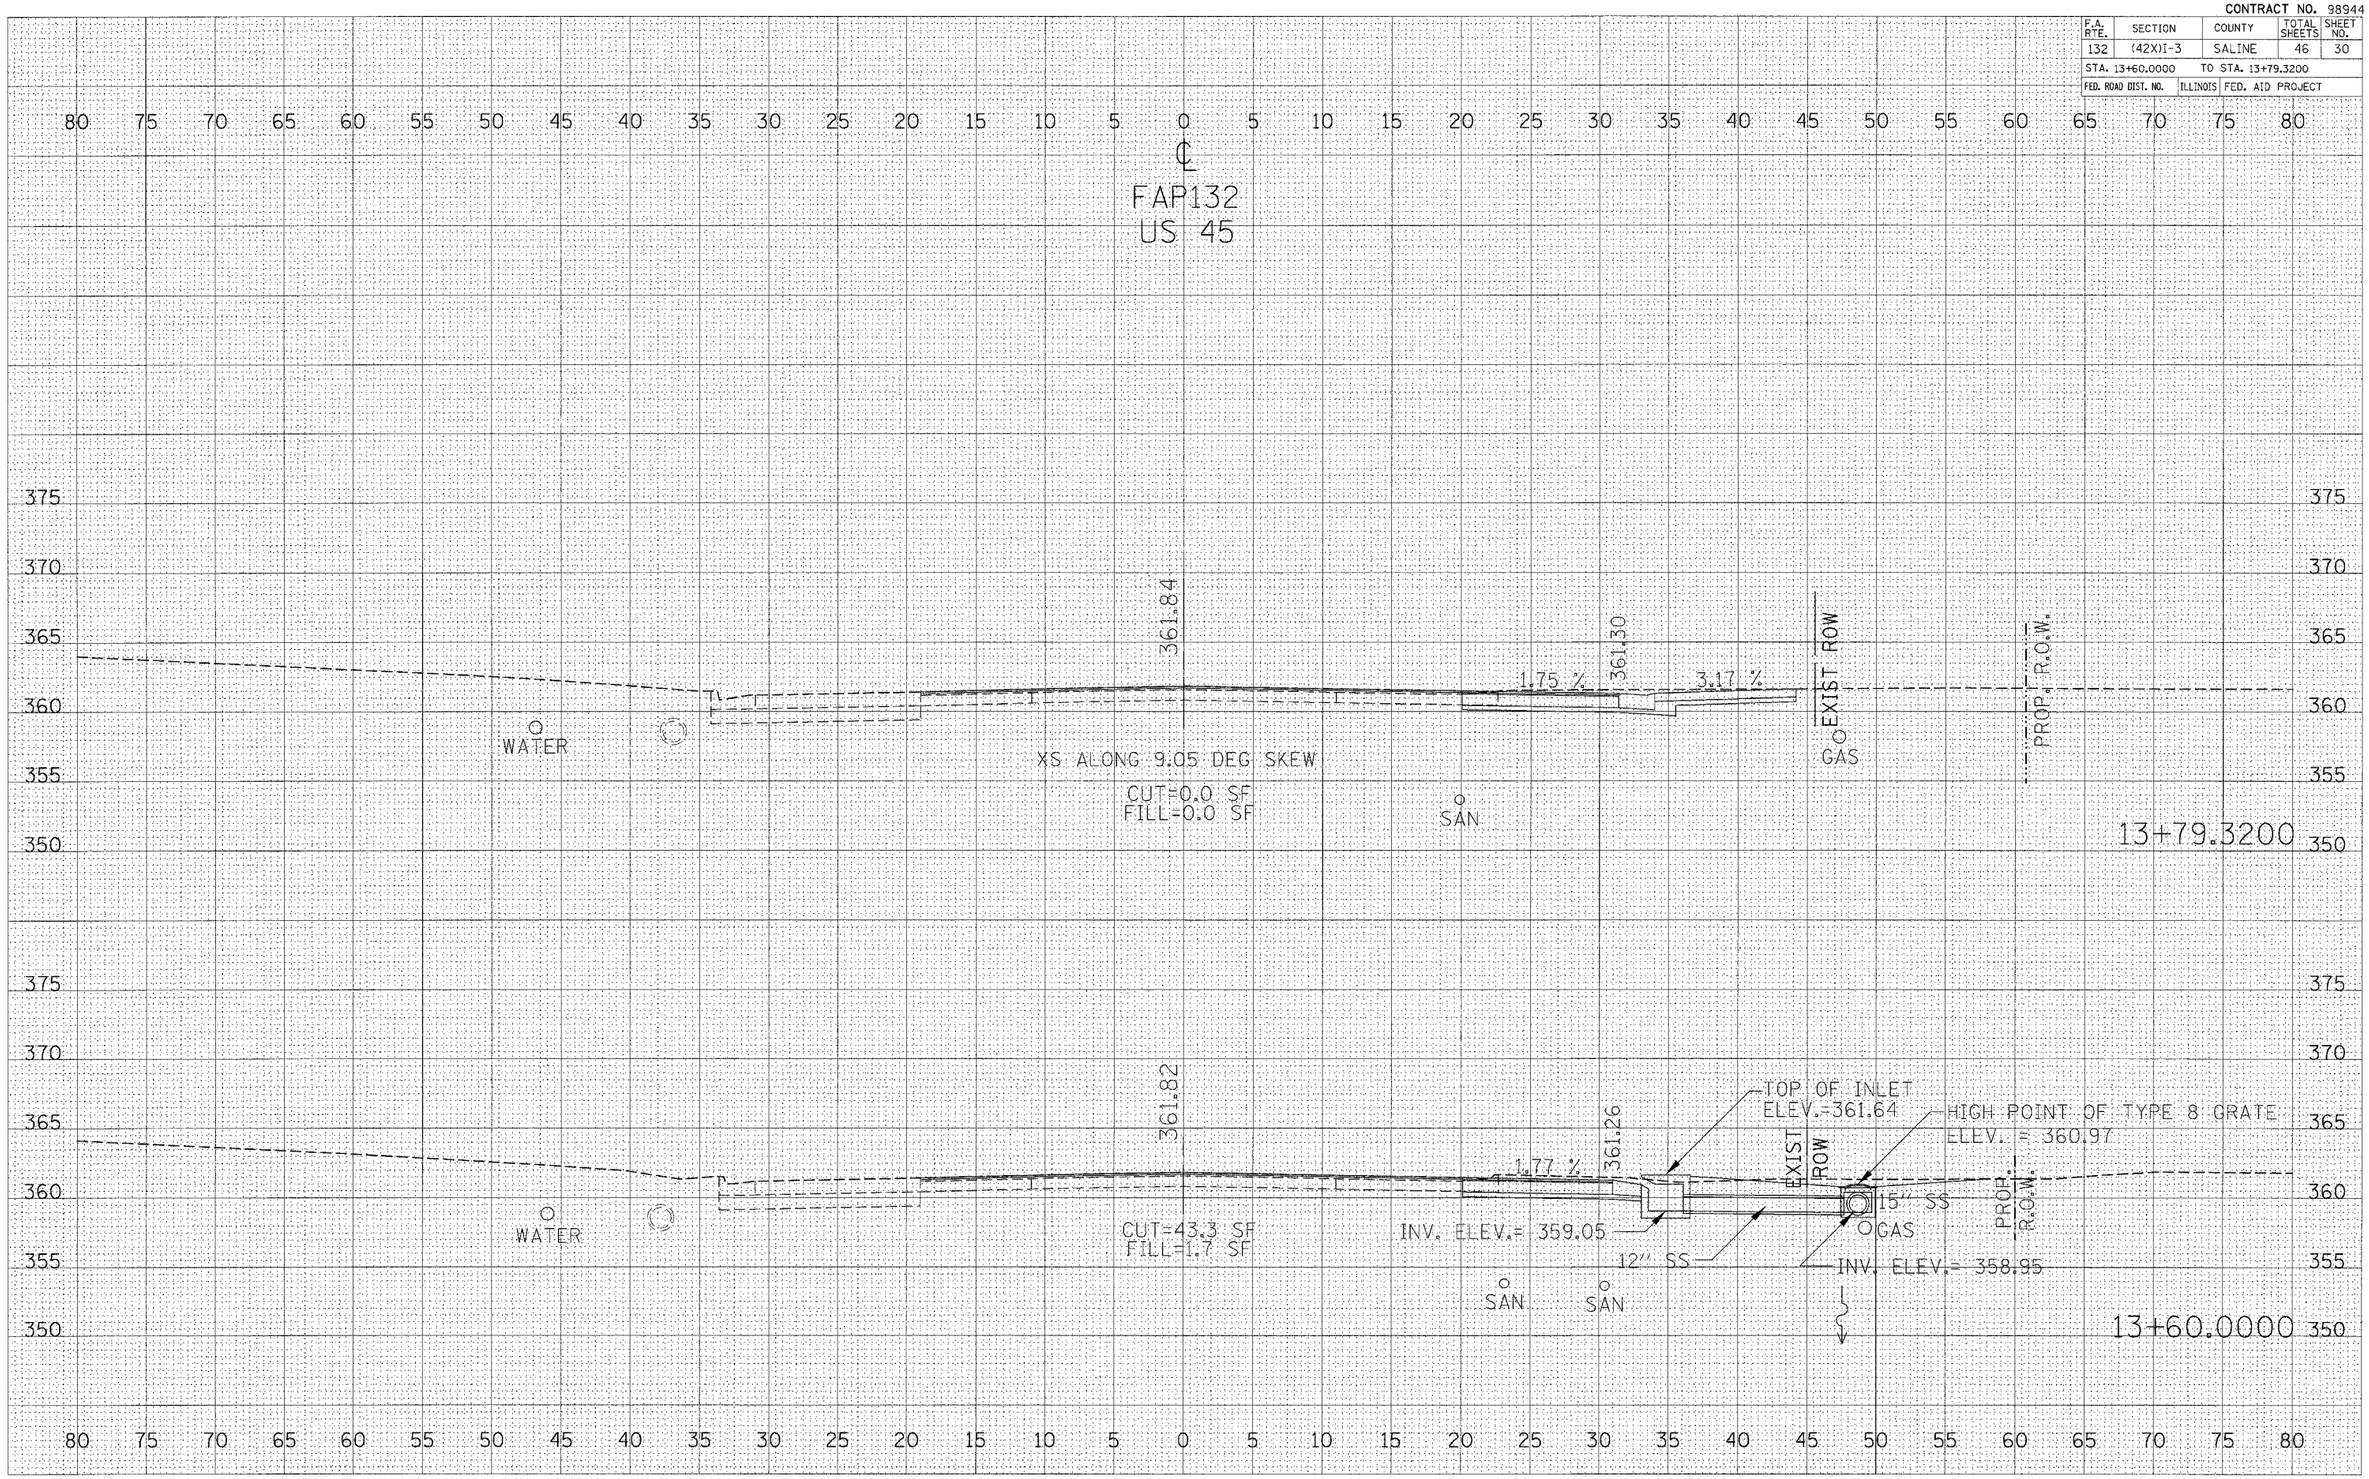

CROSS SECTIONS 13+60 TO 13+79.32

FINAL SURVEY	BY	DATE
SURVEYED		
PLOTTED		
TEMPLATE		
AREAS		
AREAS CHECKED		
NOTE BOOK		
NO.		

ORIGINAL SURVEY	BY	DATE
SURVEYED		
PLOTTED		
TEMPLATE		
AREAS		
AREAS CHECKED		
NOTE BOOK		
NO.		

PLOT DATE = 11/16/2006
FILE NAME = c:\pw_acte\d0806\cash134.cd
PLOT SCALE = 5000 / IN.
PLOT SCALE = 1000 / IN.
USER NAME = nessip