CONTRACT NO. 98944

F.A. RTE.	SECTION	COUNTY	TOTAL SHEETS	SHEET NO.
132	(42X)I-3	SALINE	46	43
STA. 21+50.0000	TO STA. 22+00.0000			
FED. ROAD DIST. NO.	ILLINOIS	FED. AID PROJECT		

FINAL SURVEY — SURVEYED, PLOTTED, TEMPLATE, AREAS, AREAS CHECKED — NOTE BOOK — NO. — BY — DATE

ORIGINAL SURVEY — SURVEYED, PLOTTED, TEMPLATE, AREAS, AREAS CHECKED — NOTE BOOK — NO. — BY — DATE

PLOT DATE = 11/16/2006
FILE NAME = s:\proj_mcts\sf900385\xsh134.dgn
PLOT SCALE = 50.0000 ' / IN.
PLOT STYLE = masedp
USER NAME =

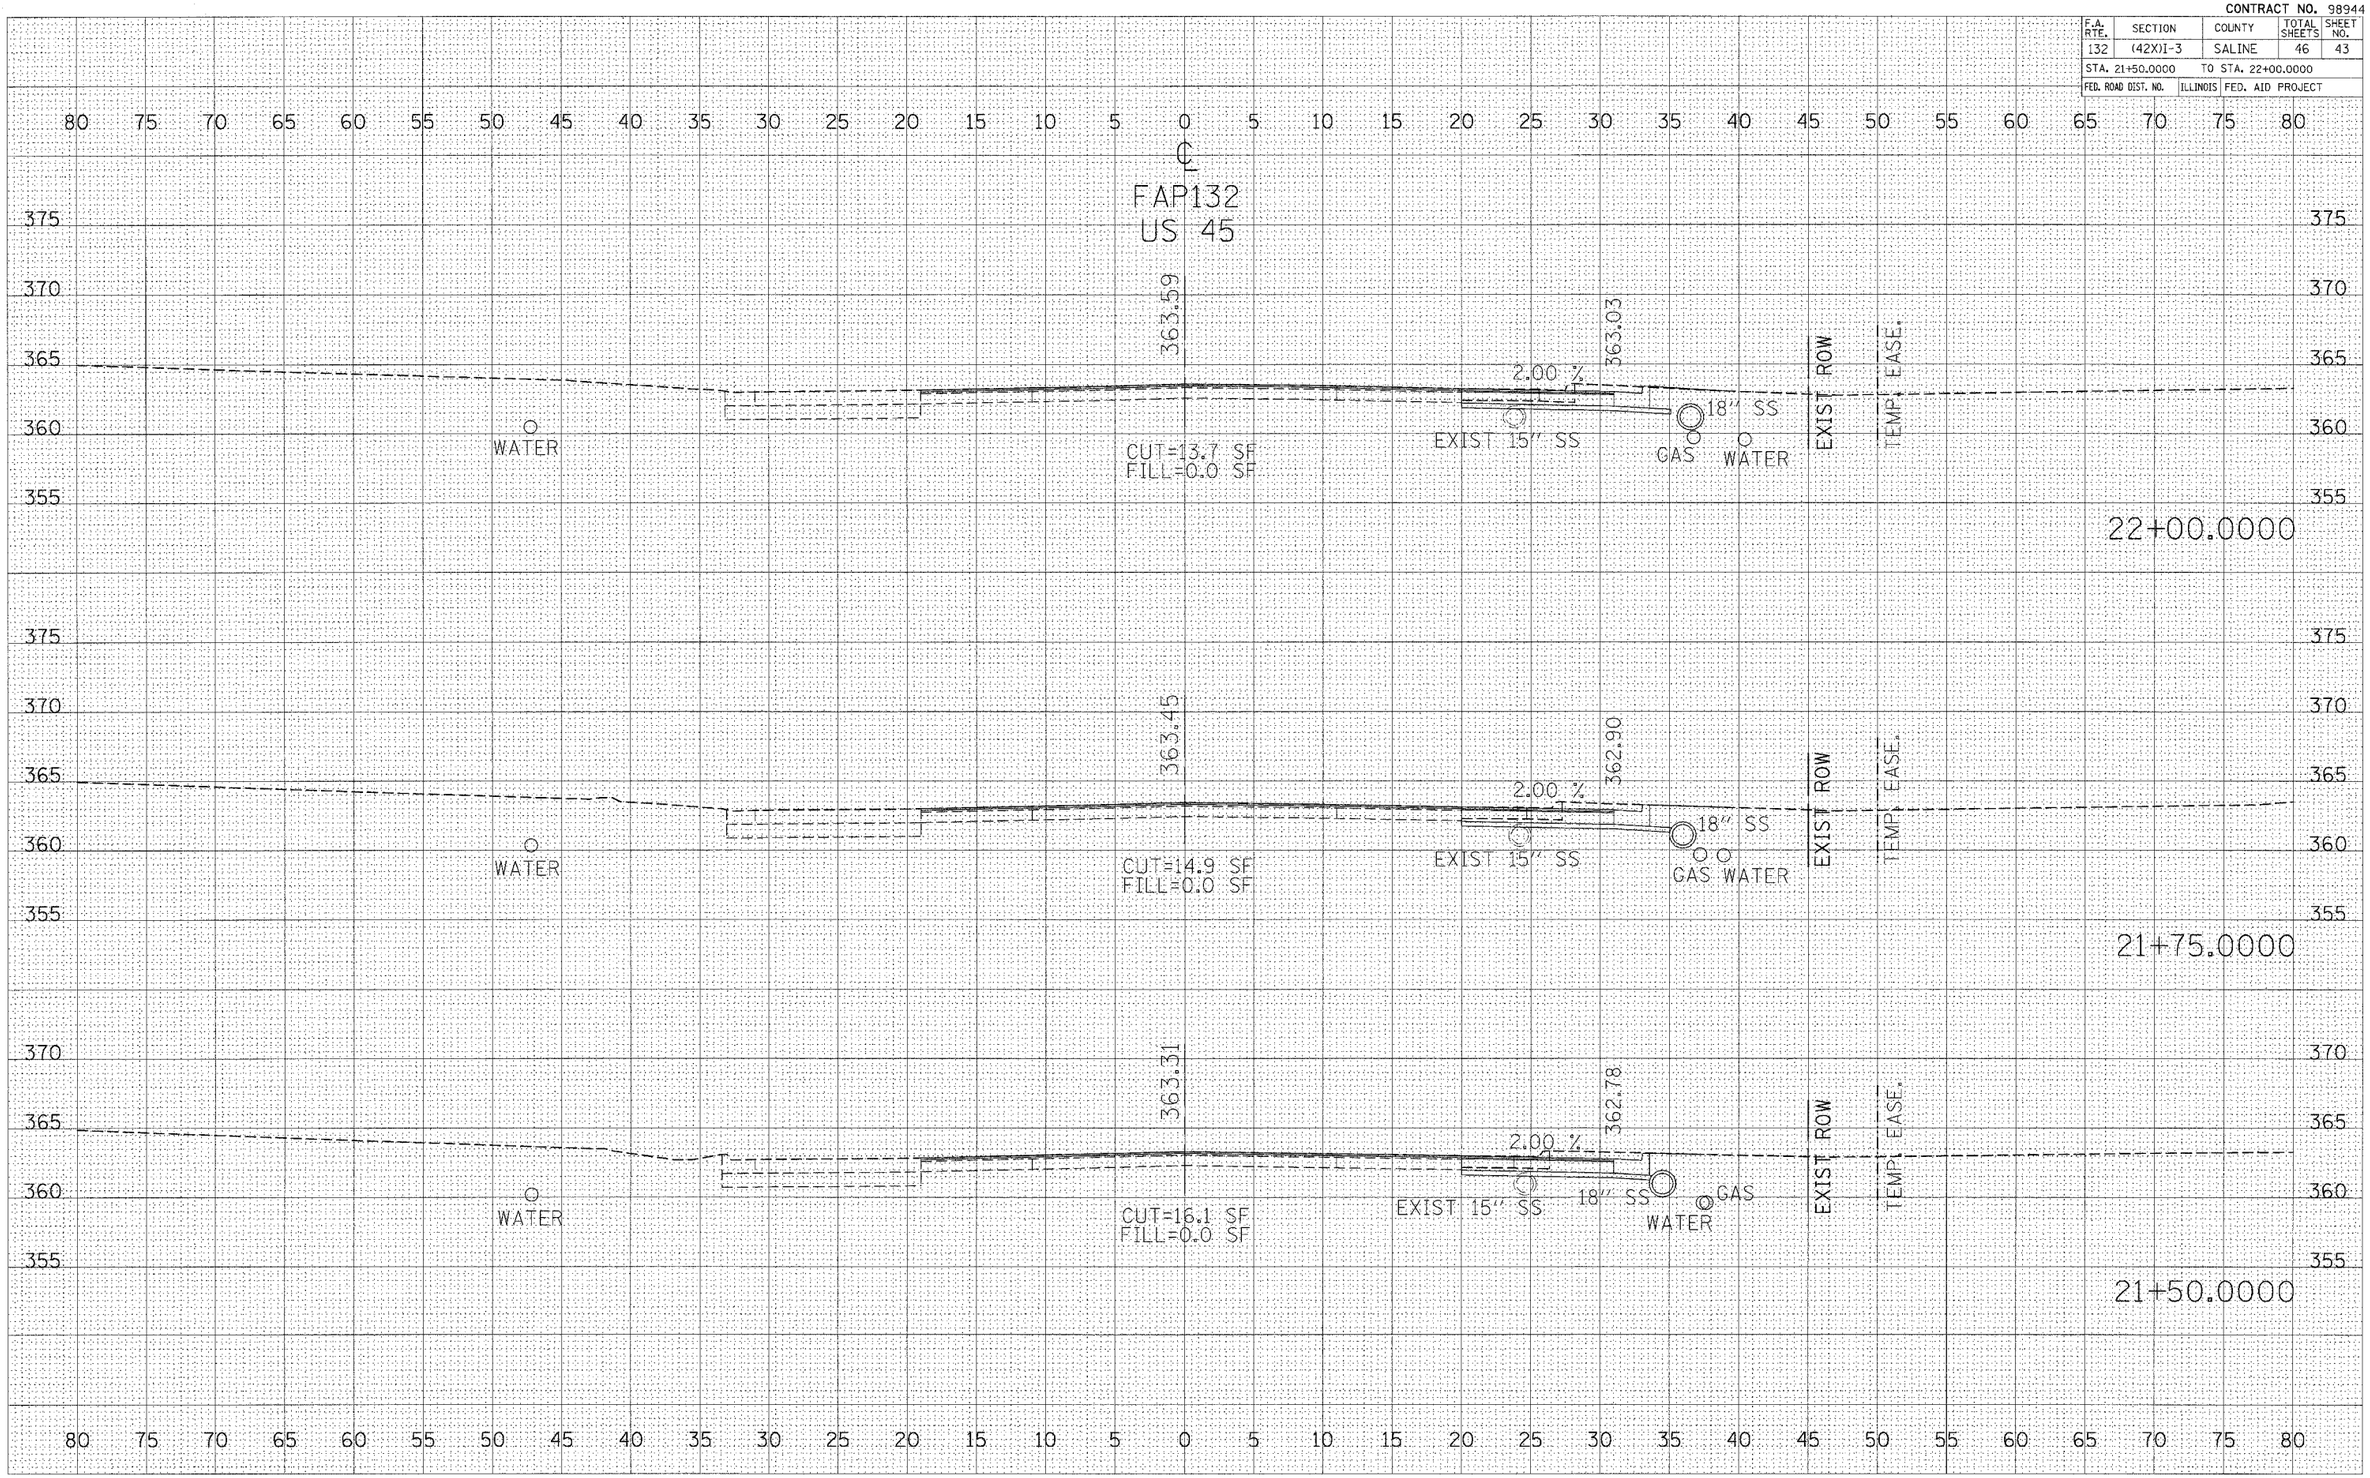

CROSS SECTIONS 21+50 TO 22+00