CONTRACT NO. 98950

F.A. RTE.	SECTION	COUNTY	TOTAL SHEETS	SHEET NO.
*	**	WILLIAMSON	917	158
STA.		TO STA.		
FED. ROAD DIST. NO.		ILLINOIS	FED. AID PROJECT	

* I-57, & OLD IL 13 (FAU 9629)
** (X1-6-2)VB-2,(X1-6)HBK-2

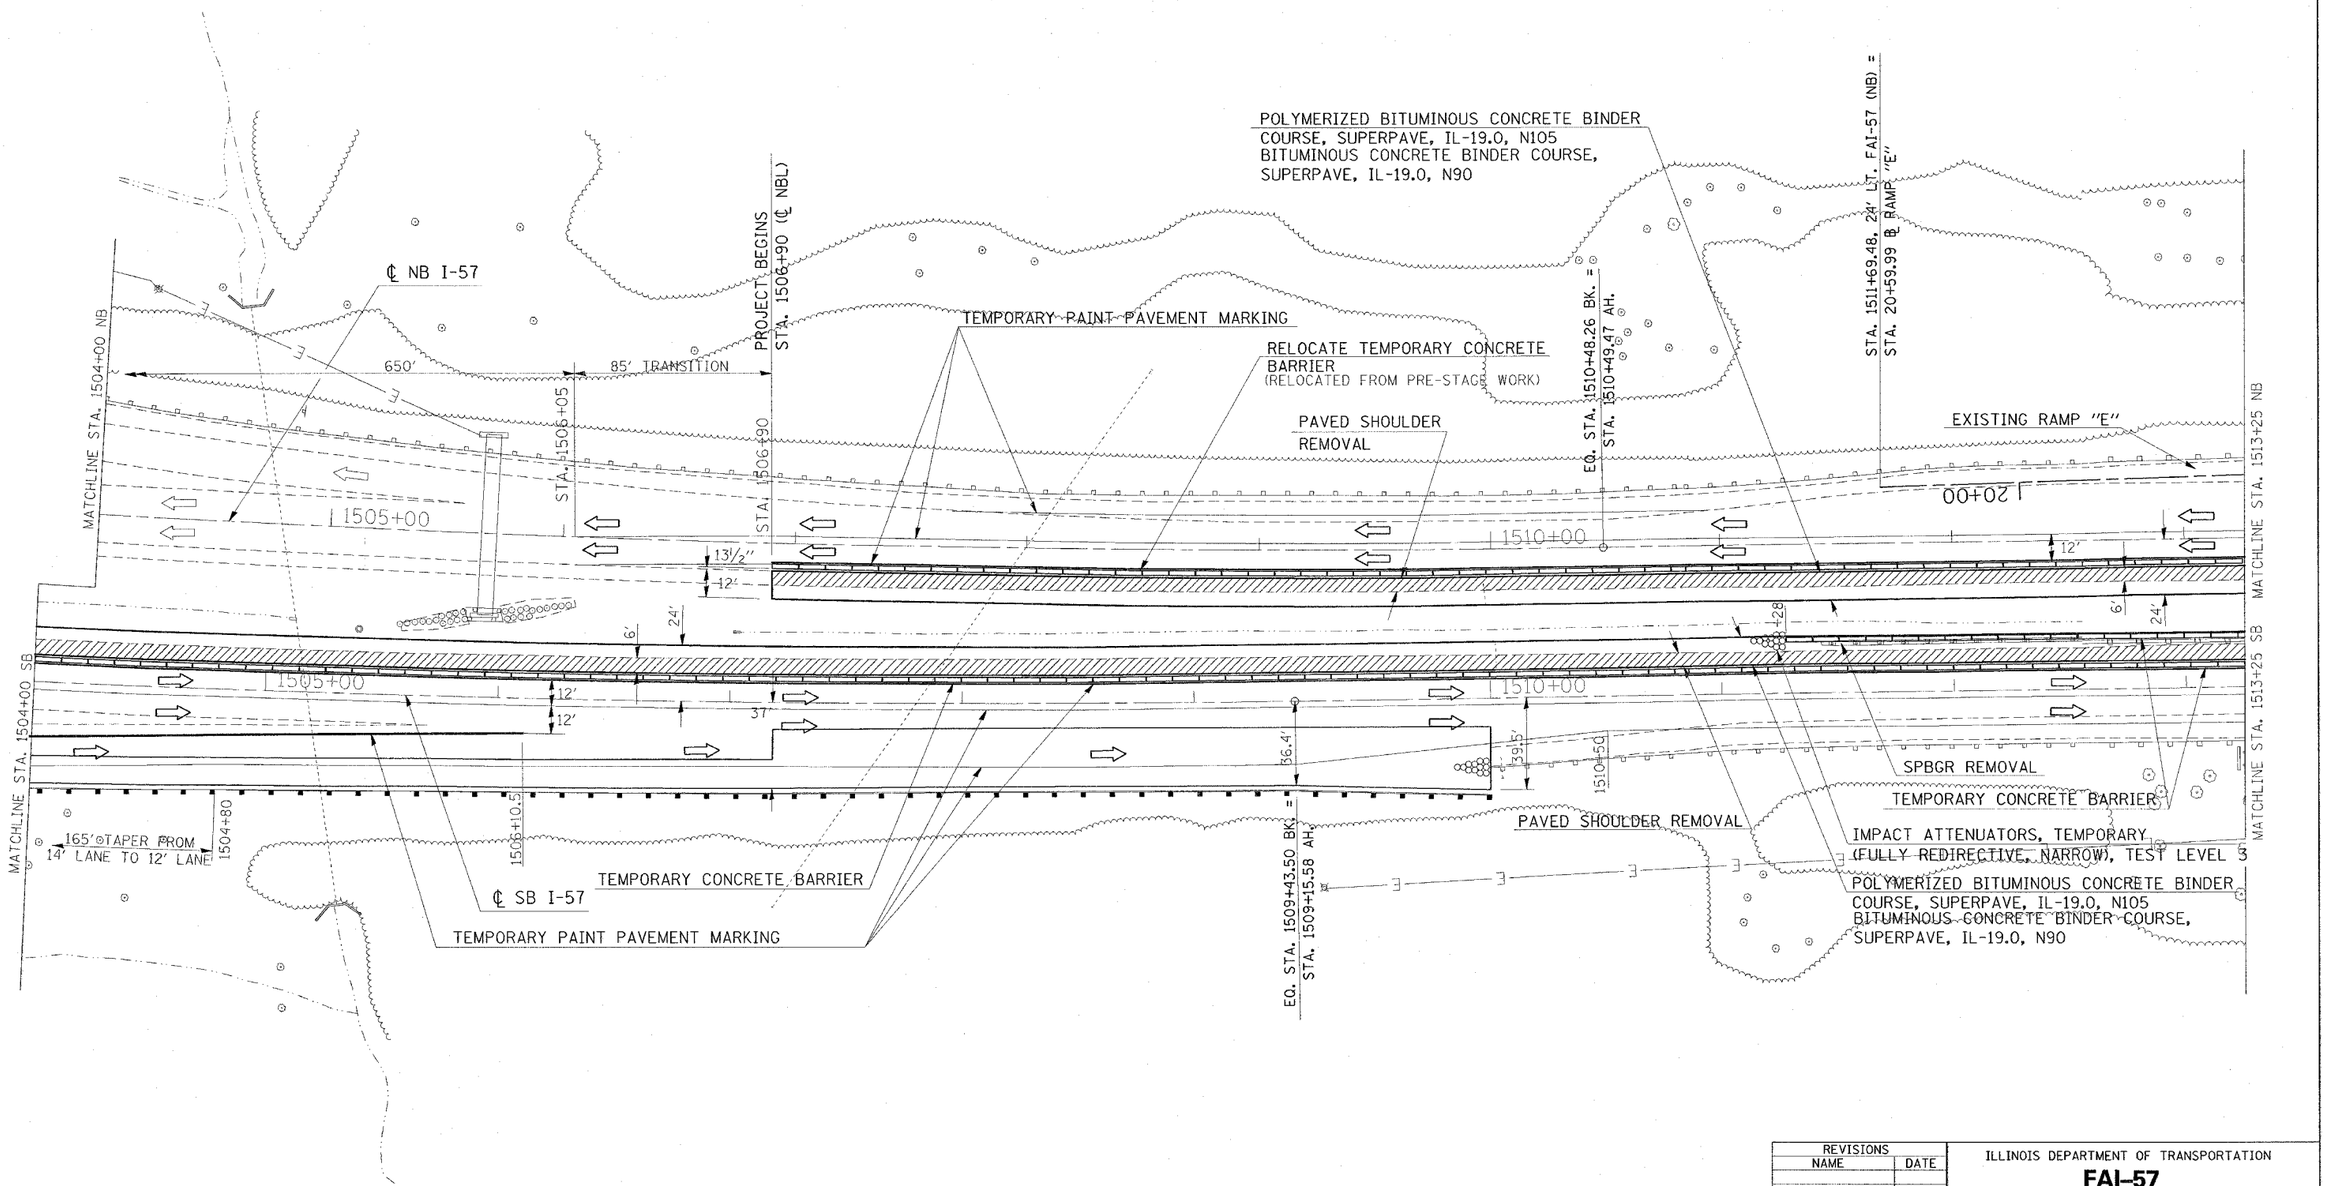

REVISIONS NAME	DATE

ILLINOIS DEPARTMENT OF TRANSPORTATION

FAI-57
STAGE 1A
STA. 1504+00 TO STA. 1513+25
SHEET 4 OF 9

SCALE: VERT. HORIZ. APPROX. 30
DATE
DRAWN BY CNH
CHECKED BY

PLOT DATE = 11/30/2006
FILE NAME = s:\proj\aecsa\cd\92882\old13\57stagepaving.dgn
FILE SIZE = 32.0000 / IN.
USER NAME = Hanson