CONTRACT NO. 98950

F.A. RTE.	SECTION	COUNTY	TOTAL SHEETS	SHEET NO.
*	**	WILLIAMSON	917	162
STA.		TO STA.		
FED. ROAD DIST. NO.	ILLINOIS	FED. AID PROJECT		

* I-57, & OLD IL 13 (FAU 9629)
** (X1-6-2)VB-2,(X1-6)HBK-2

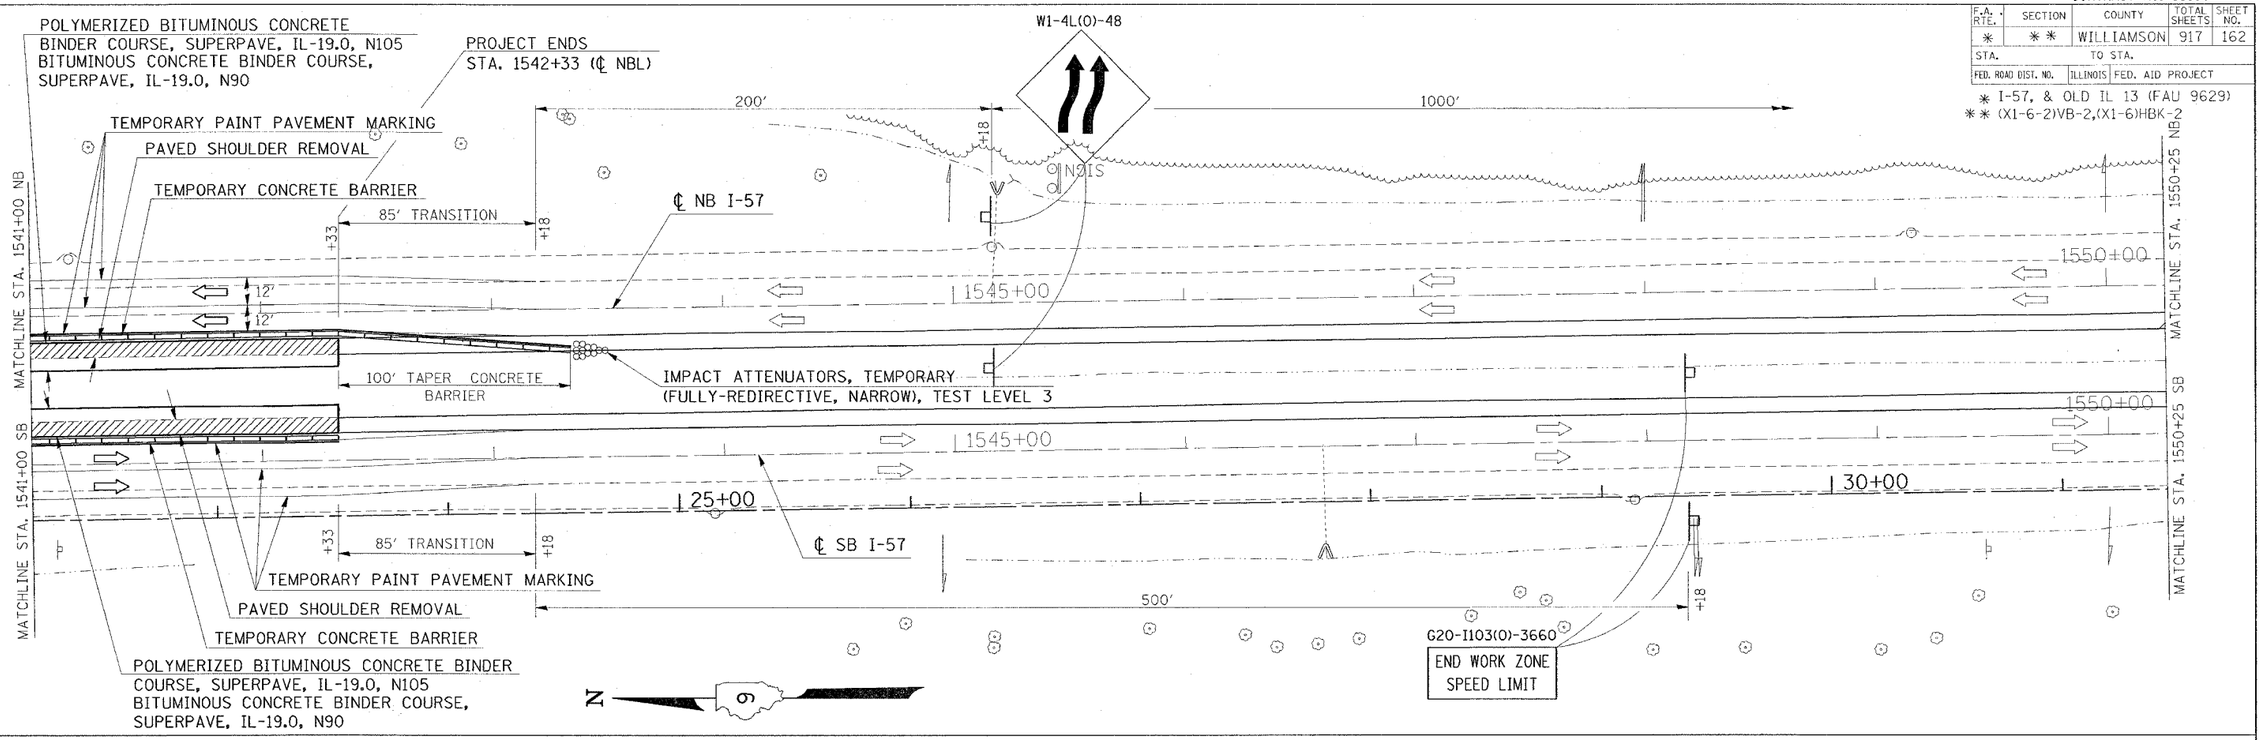

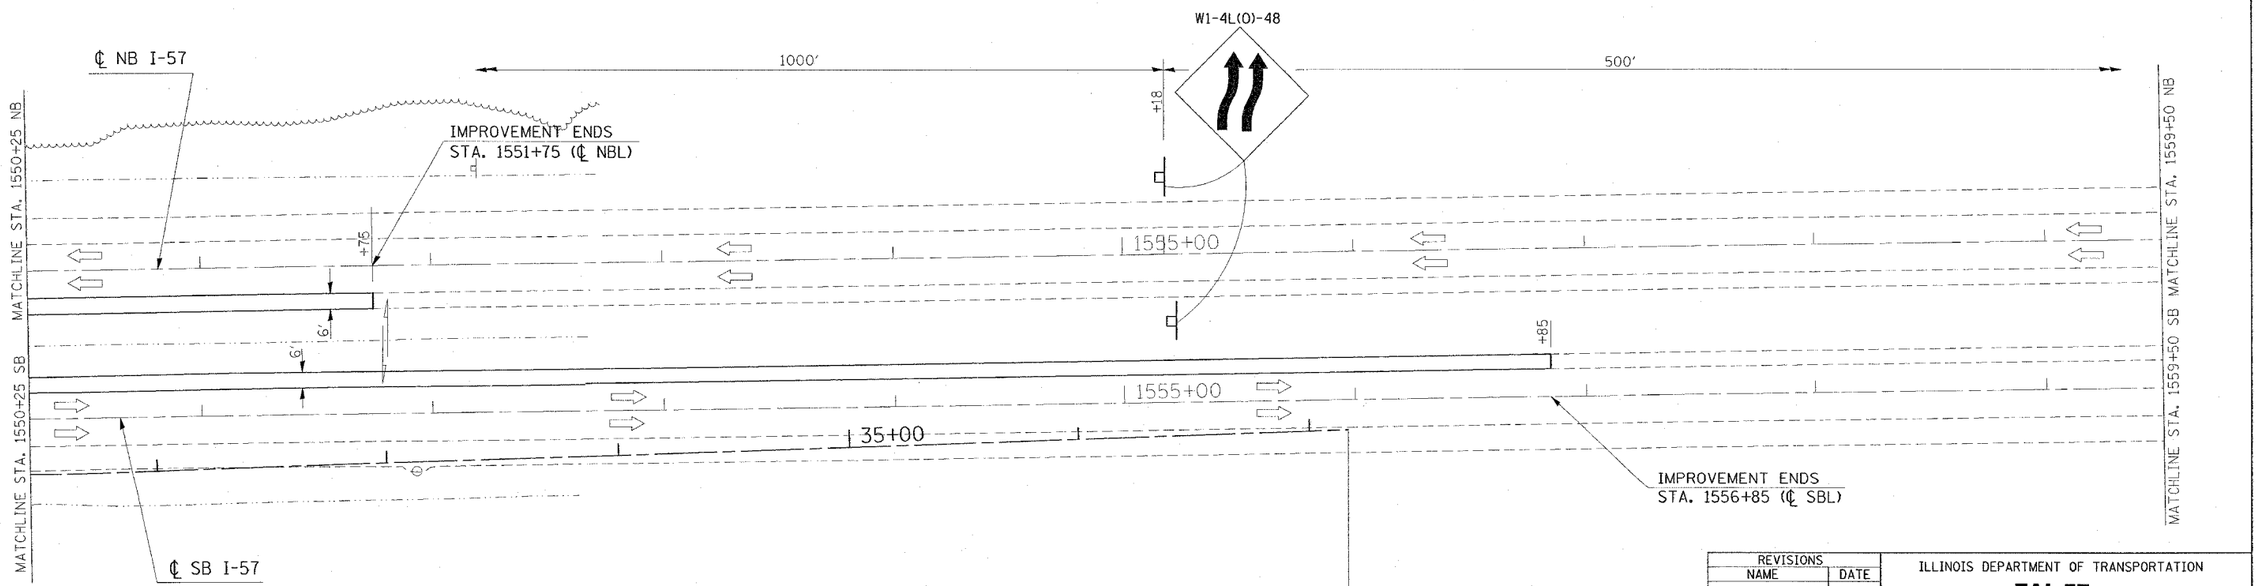

REVISIONS	
NAME	DATE

ILLINOIS DEPARTMENT OF TRANSPORTATION

FAI-57

STAGE 1A

STA. 1541+00 TO STA. 1559+50

SHEET 8 OF 9

SCALE: VERT. HORIZ. APPROX. 30

DATE

DRAWN BY CNH

CHECKED BY

PLOT DATE = 12/1/2026
FILE NAME = c:\projects\d0282802\old3\97a1sagesplan.dgn
PLOT SCALE = 80.0000 ' / IN.
USER NAME = hendon