CONTRACT NO. 98950

F.A. RTE.	SECTION	COUNTY	TOTAL SHEETS	SHEET NO.
*	* *	WILLIAMSON	917	179
STA.		TO STA.		
FED. ROAD DIST. NO.	ILLINOIS	FED. AID PROJECT		

* I-57, & OLD IL 13 (FAU 9629)
* * (X1-6-2)VB-2,(X1-6)HBK-2

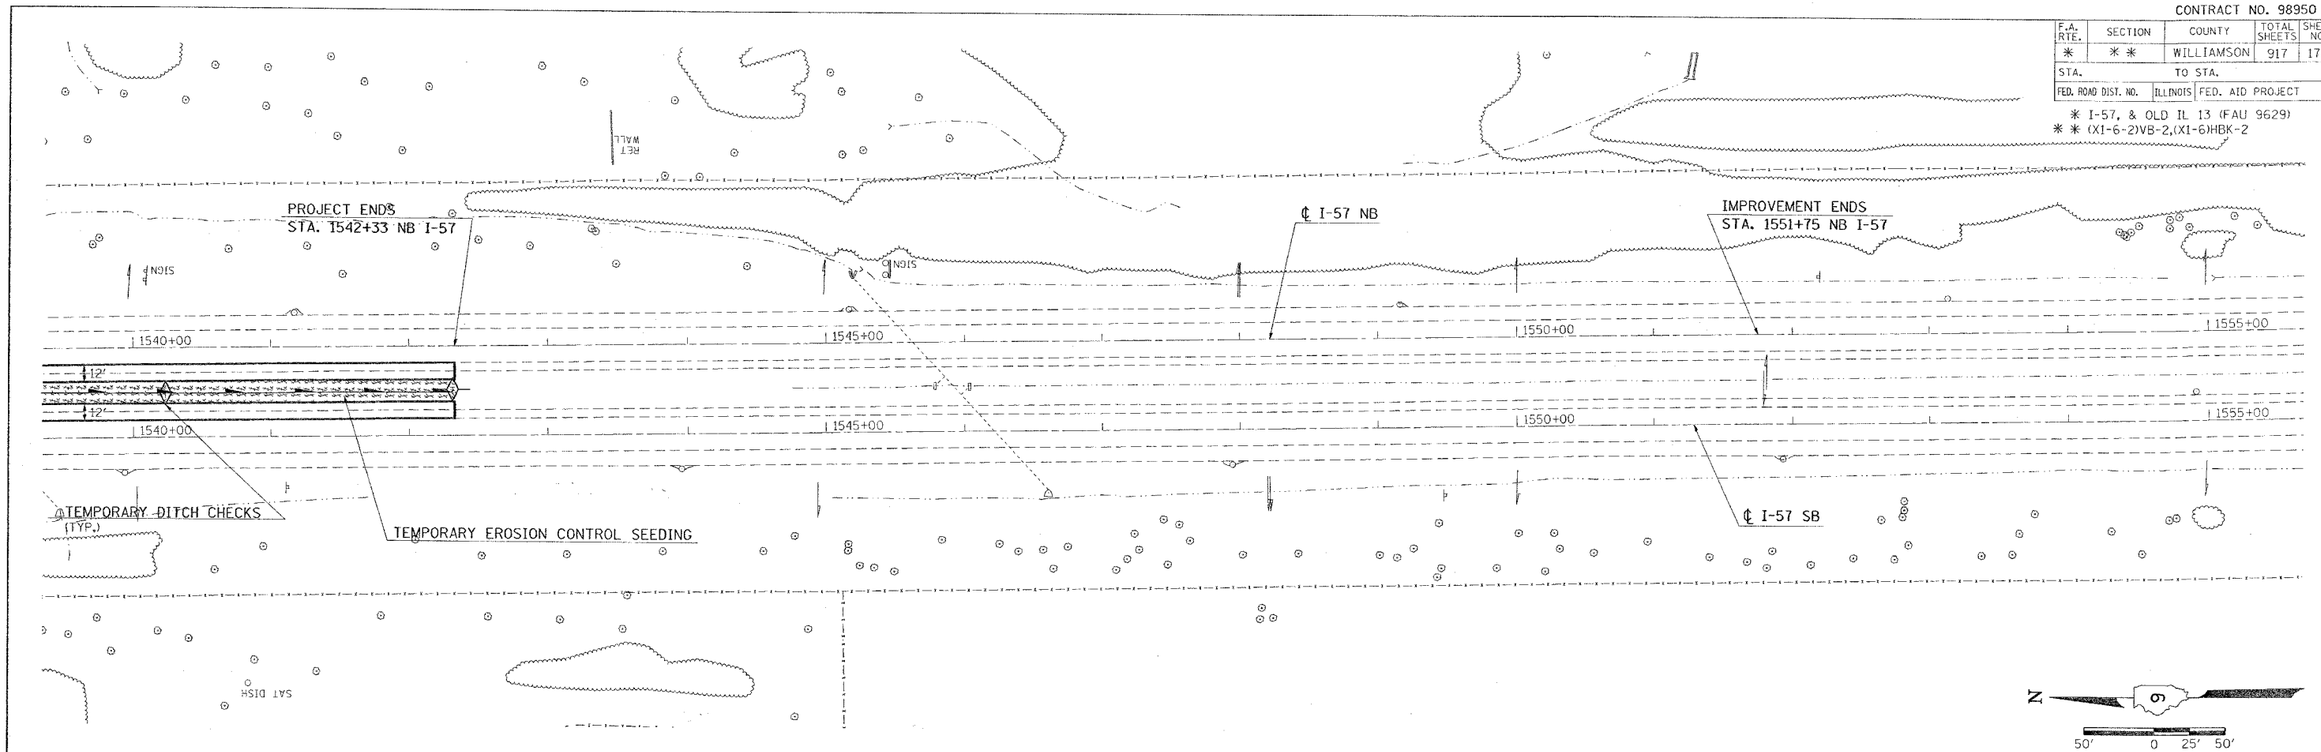

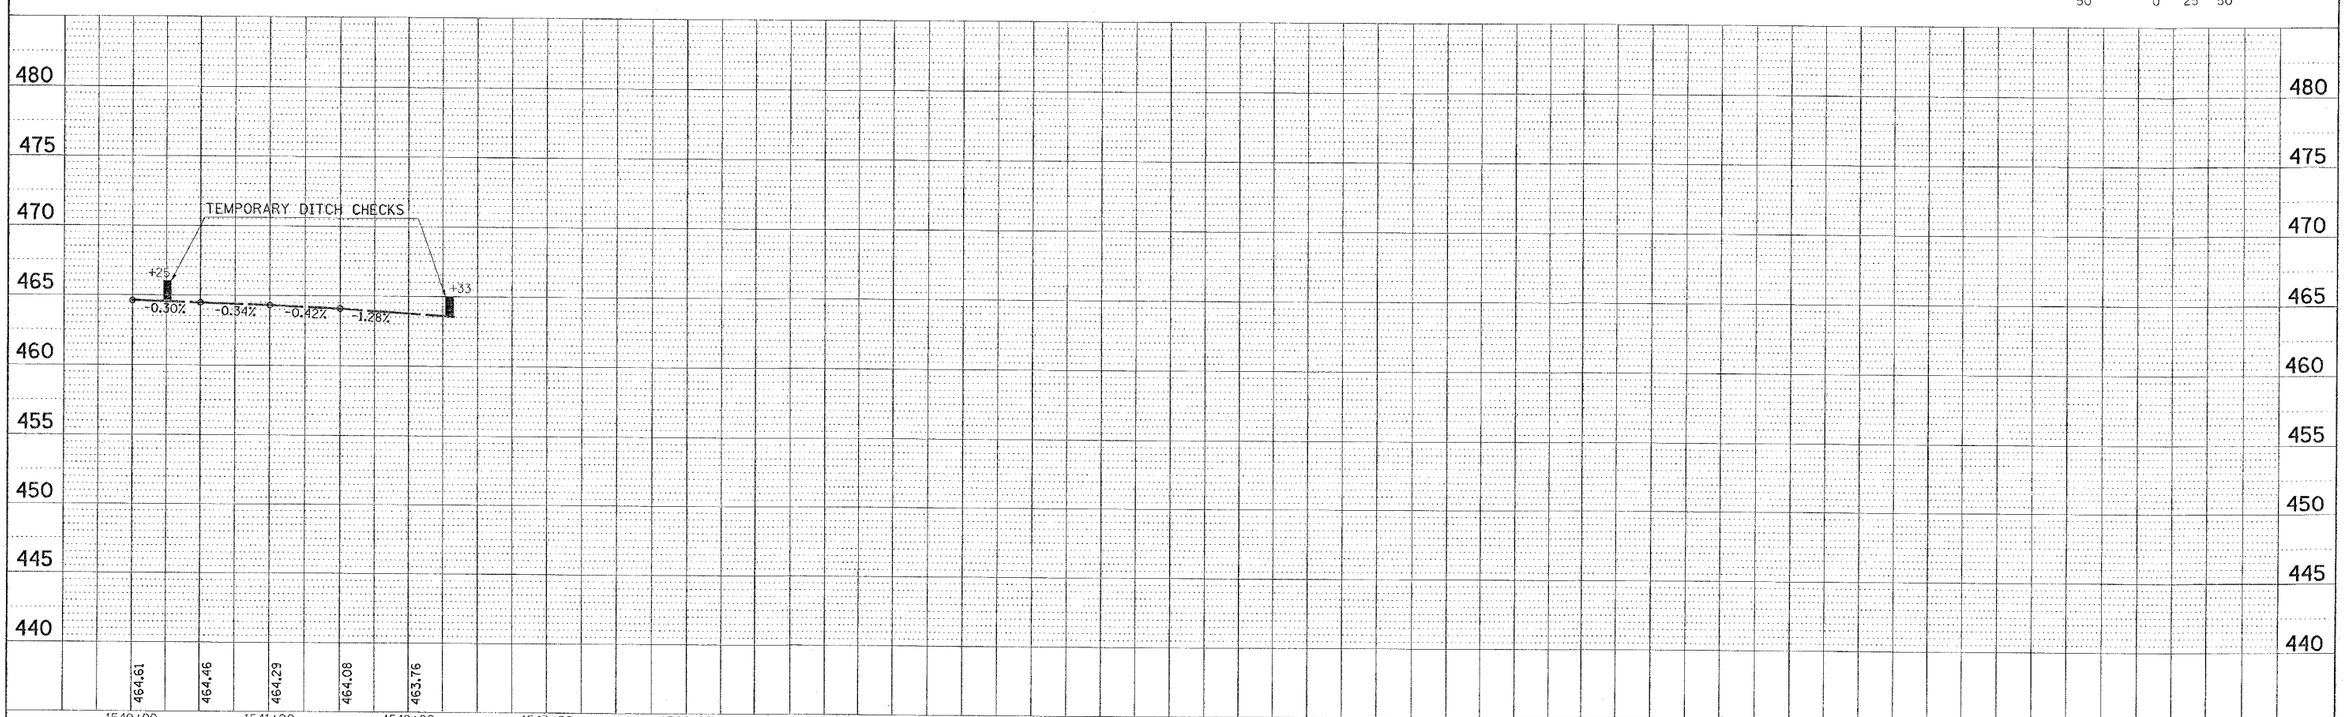

PLAN
NOTE BOOK NO.
SURVEYED
PLOTTED
ALIGNMENT CHECKED
RT. OF WAY CHECKED
CADD FILE NAME
BY
DATE

PROFILE
NOTE BOOK NO.
SURVEYED
PLOTTED
GRADES CHECKED
B.M. NOTED
STRUCTURE NOTATNS CHKD
BY
DATE

PLOT DATE = 10/10/2006
FILE NAME = c:\projects\d902802\old13\old13p9.dgn
PLOT SCALE = 50.0000 ' / IN.
USER NAME = heedan

TEMPORARY EROSION CONTROL FAI-57 FOR STAGE 1A - STA. 1540+00 TO STA. 1555+00