CONTRACT NO. 98950

F.A. RTE.	SECTION	COUNTY	TOTAL SHEETS	SHEET NO.
*	**	WILLIAMSON	917	473

STA. 1505+00.0000 TO STA. 1505+50.0000

FED. ROAD DIST. NO. | ILLINOIS | FED. AID PROJECT

* I-57, & OLD IL 13 (FAU 9629).
** (X1-6-2)VB-2,(X1-6)BK-2

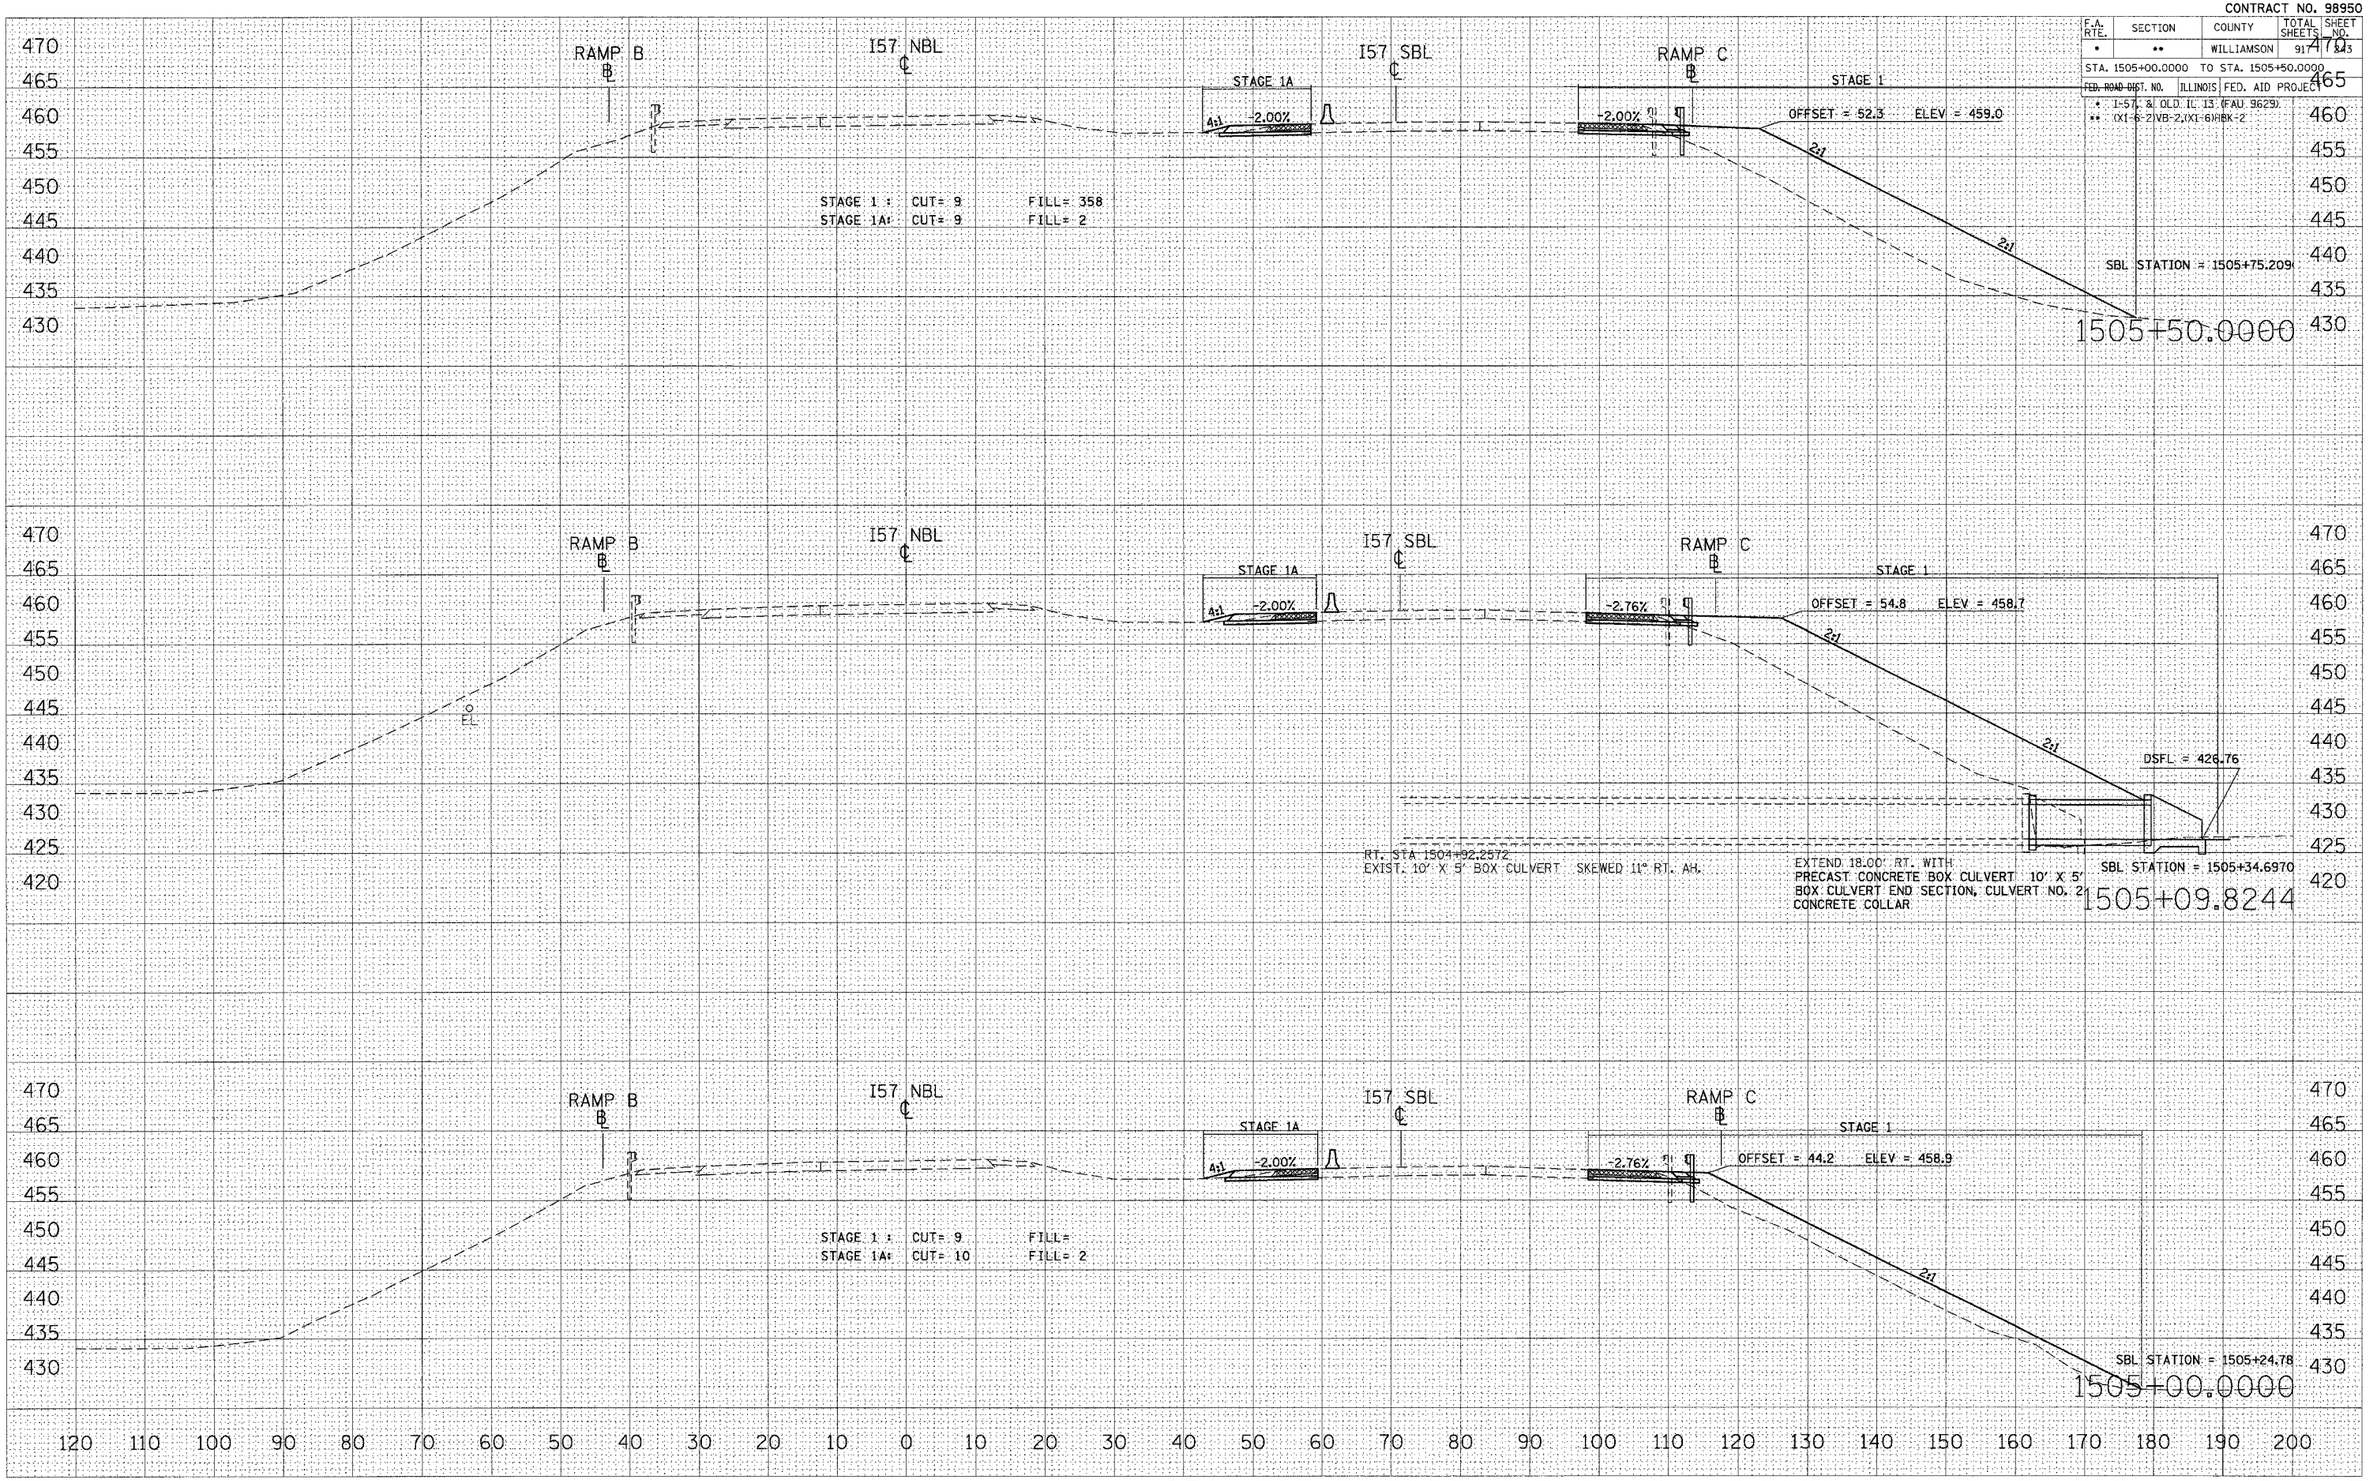

STA 1505+00.0000 TO STA 1505+50.0000 I57 NBL STAGES 1, 1A, 2, & 3

FINAL SURVEY	BY	DATE
SURVEYED		
PLOTTED		
NOTE BOOK		
TEMPLATE		
AREAS		
AREAS CHECKED		
NO.		

ORIGINAL SURVEY	BY	DATE
SURVEYED		
PLOTTED		
NOTE BOOK		
TEMPLATE		
AREAS		
AREAS CHECKED		
NO.		

PLOT DATE = 10/25/2006
TILE NAME = u:\projects\d982802\old3\xs57bnbl.dgn
PLOT SCALE = 10.0000 / IN.
USER NAME = levendoro