CONTRACT NO. 98950

F.A. RTE.	SECTION	COUNTY	TOTAL SHEETS	SHEET NO.
*	**	WILLIAMSON	917	261

STA. 1528+50.0000 TO STA. 1529+50.0000

FED. ROAD DIST. NO.	ILLINOIS	FED. AID PROJECT

* I-57, & OLD IL 13 (FAU 3629)
** (X1-6-2)VB-2,(X1-6)HBK-2

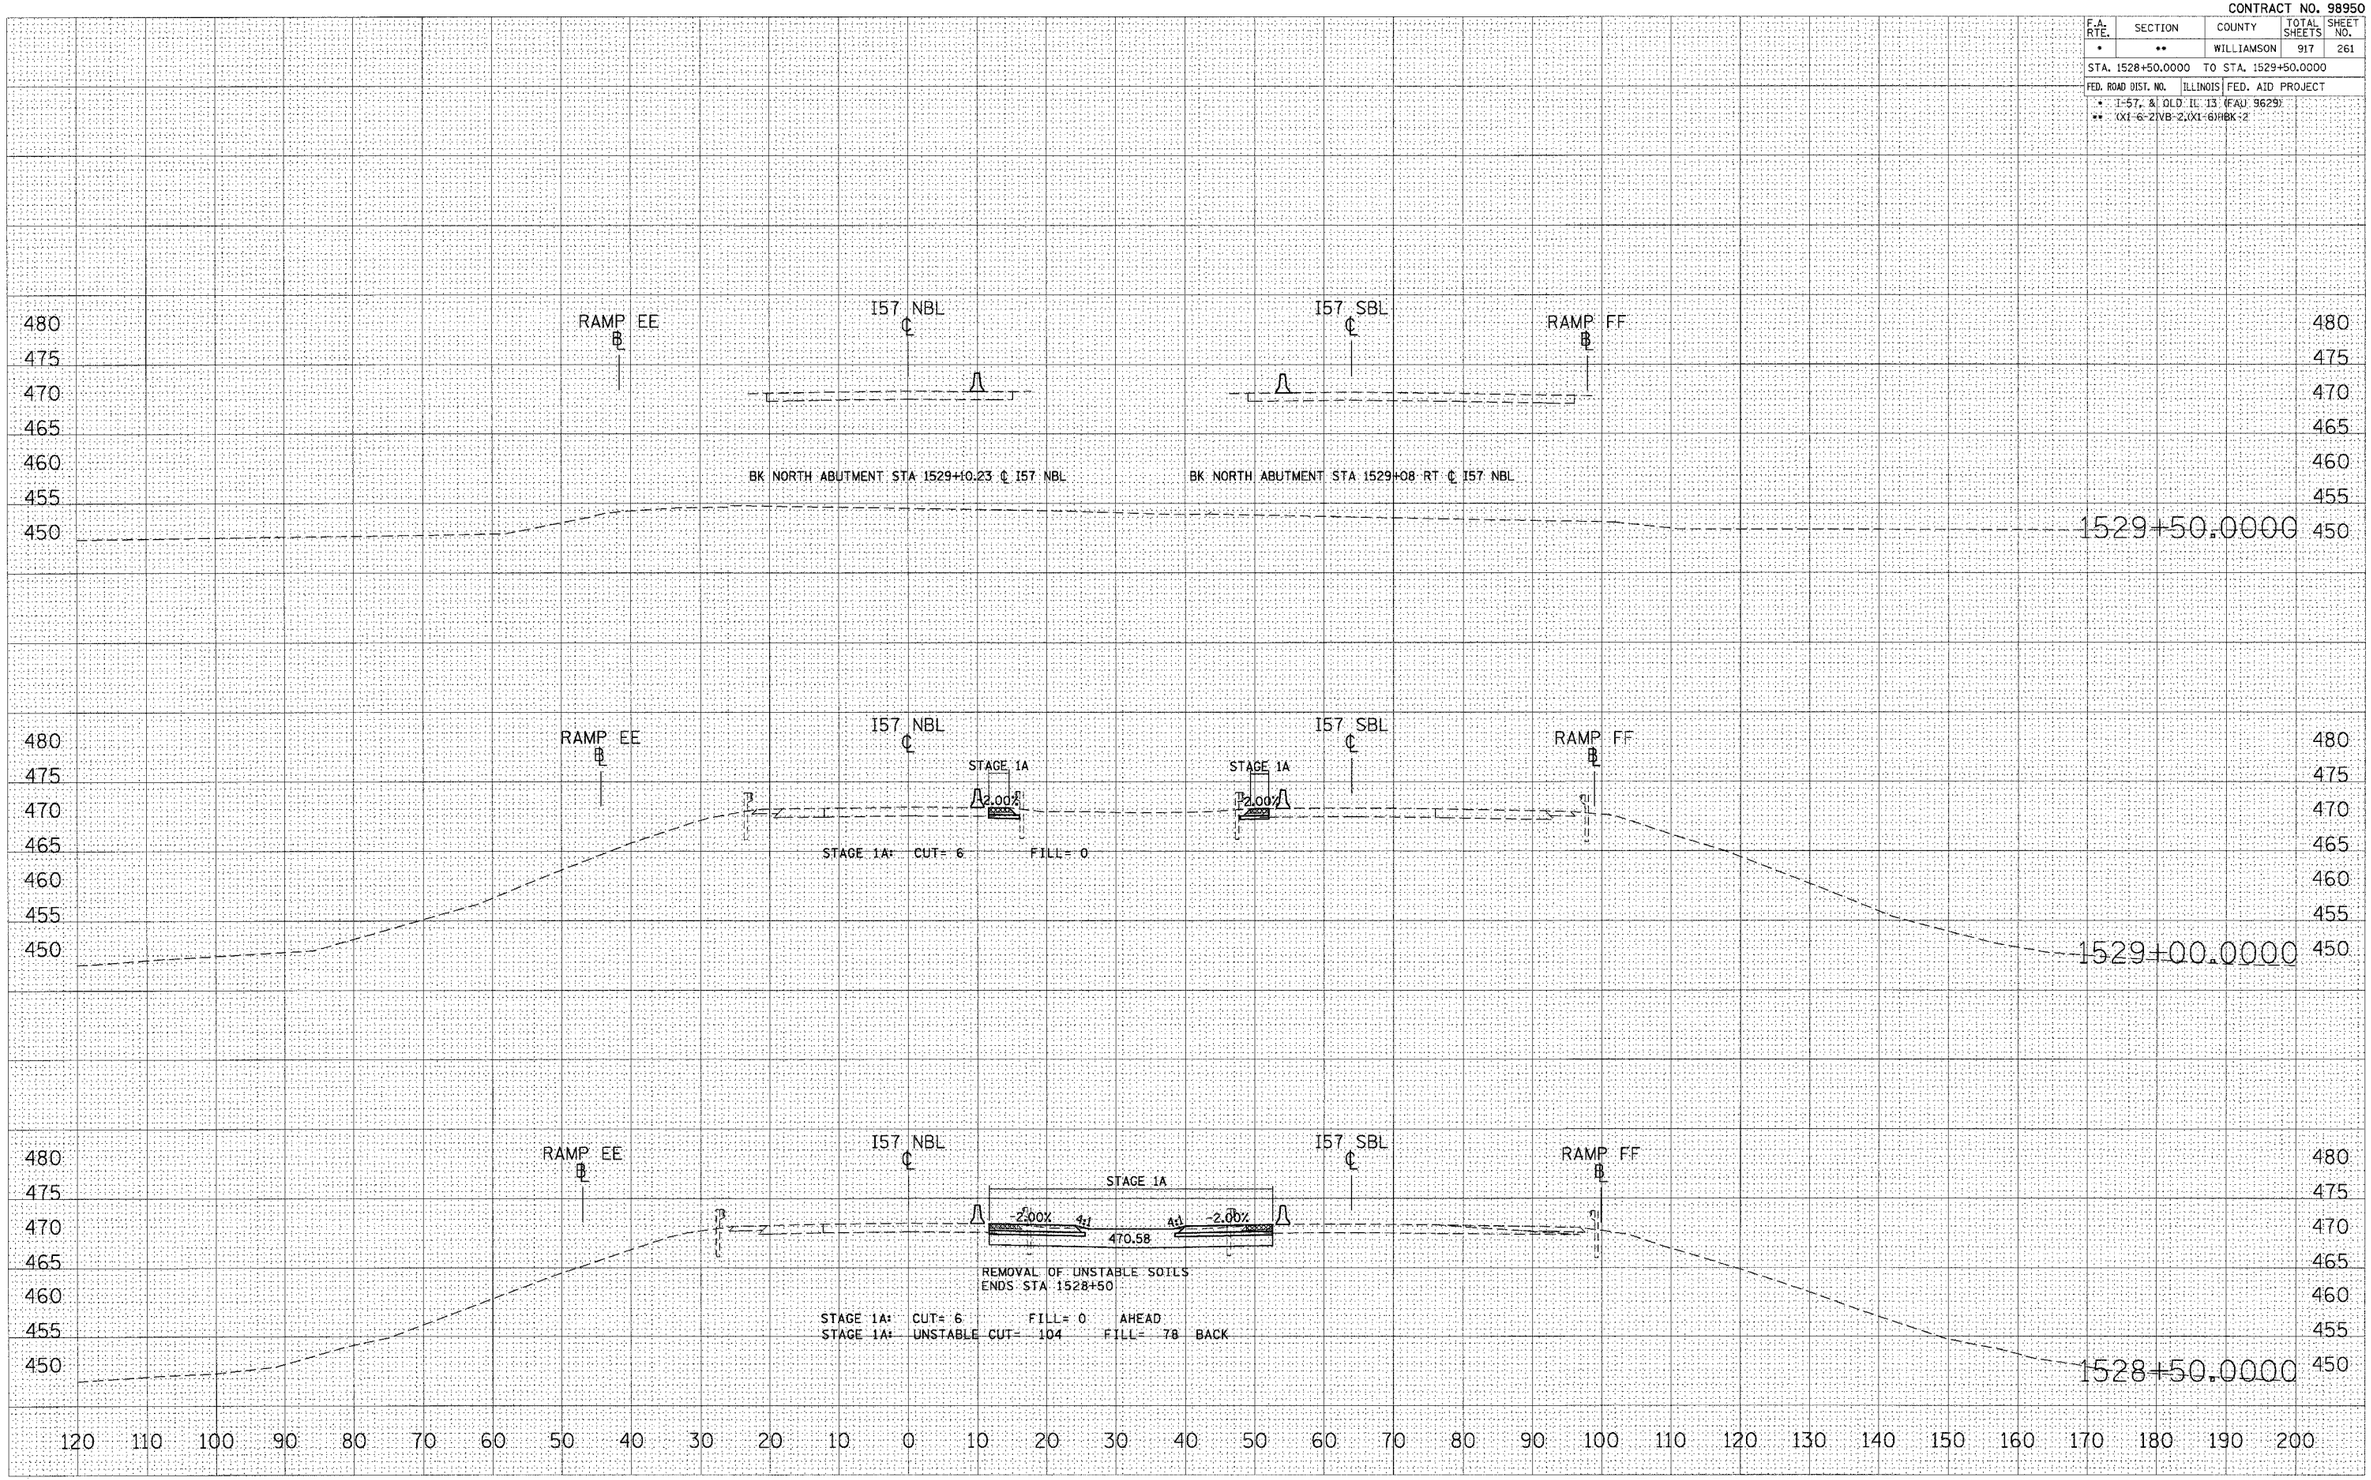

STA 1528+50.0000 TO STA 1529+50.0000 I57 NBL STAGES 1, 1A, 2, & 3

FINAL SURVEY	BY	DATE
SURVEYED		
PLOTTED		
TEMPLATE		
AREAS		
AREAS CHECKED		
NOTE BOOK NO.		

ORIGINAL SURVEY	BY	DATE
SURVEYED		
PLOTTED		
TEMPLATE		
AREAS		
AREAS CHECKED		
NOTE BOOK NO.		

PLOT DATE = 10/25/2006
FILE NAME = c:\pro_pcts\pb2082\old3\zz57bpla.dgn
PLOT SCALE = 10.0000 ' / IN.
USER NAME = lavenderbe