CONTRACT NO. 98950

F.A. RTE.	SECTION	COUNTY	TOTAL SHEETS	SHEET NO.
*	**	WILLIAMSON	917	264
STA. 1533+00.0000		TO STA. 1534+00.0000		
FED. ROAD DIST. NO.	ILLINOIS	FED. AID PROJECT		

* I-57, & OLD IL 13 (FAU 9629)
** (X1-6-2)VB-2,(X1-6)HBK-2

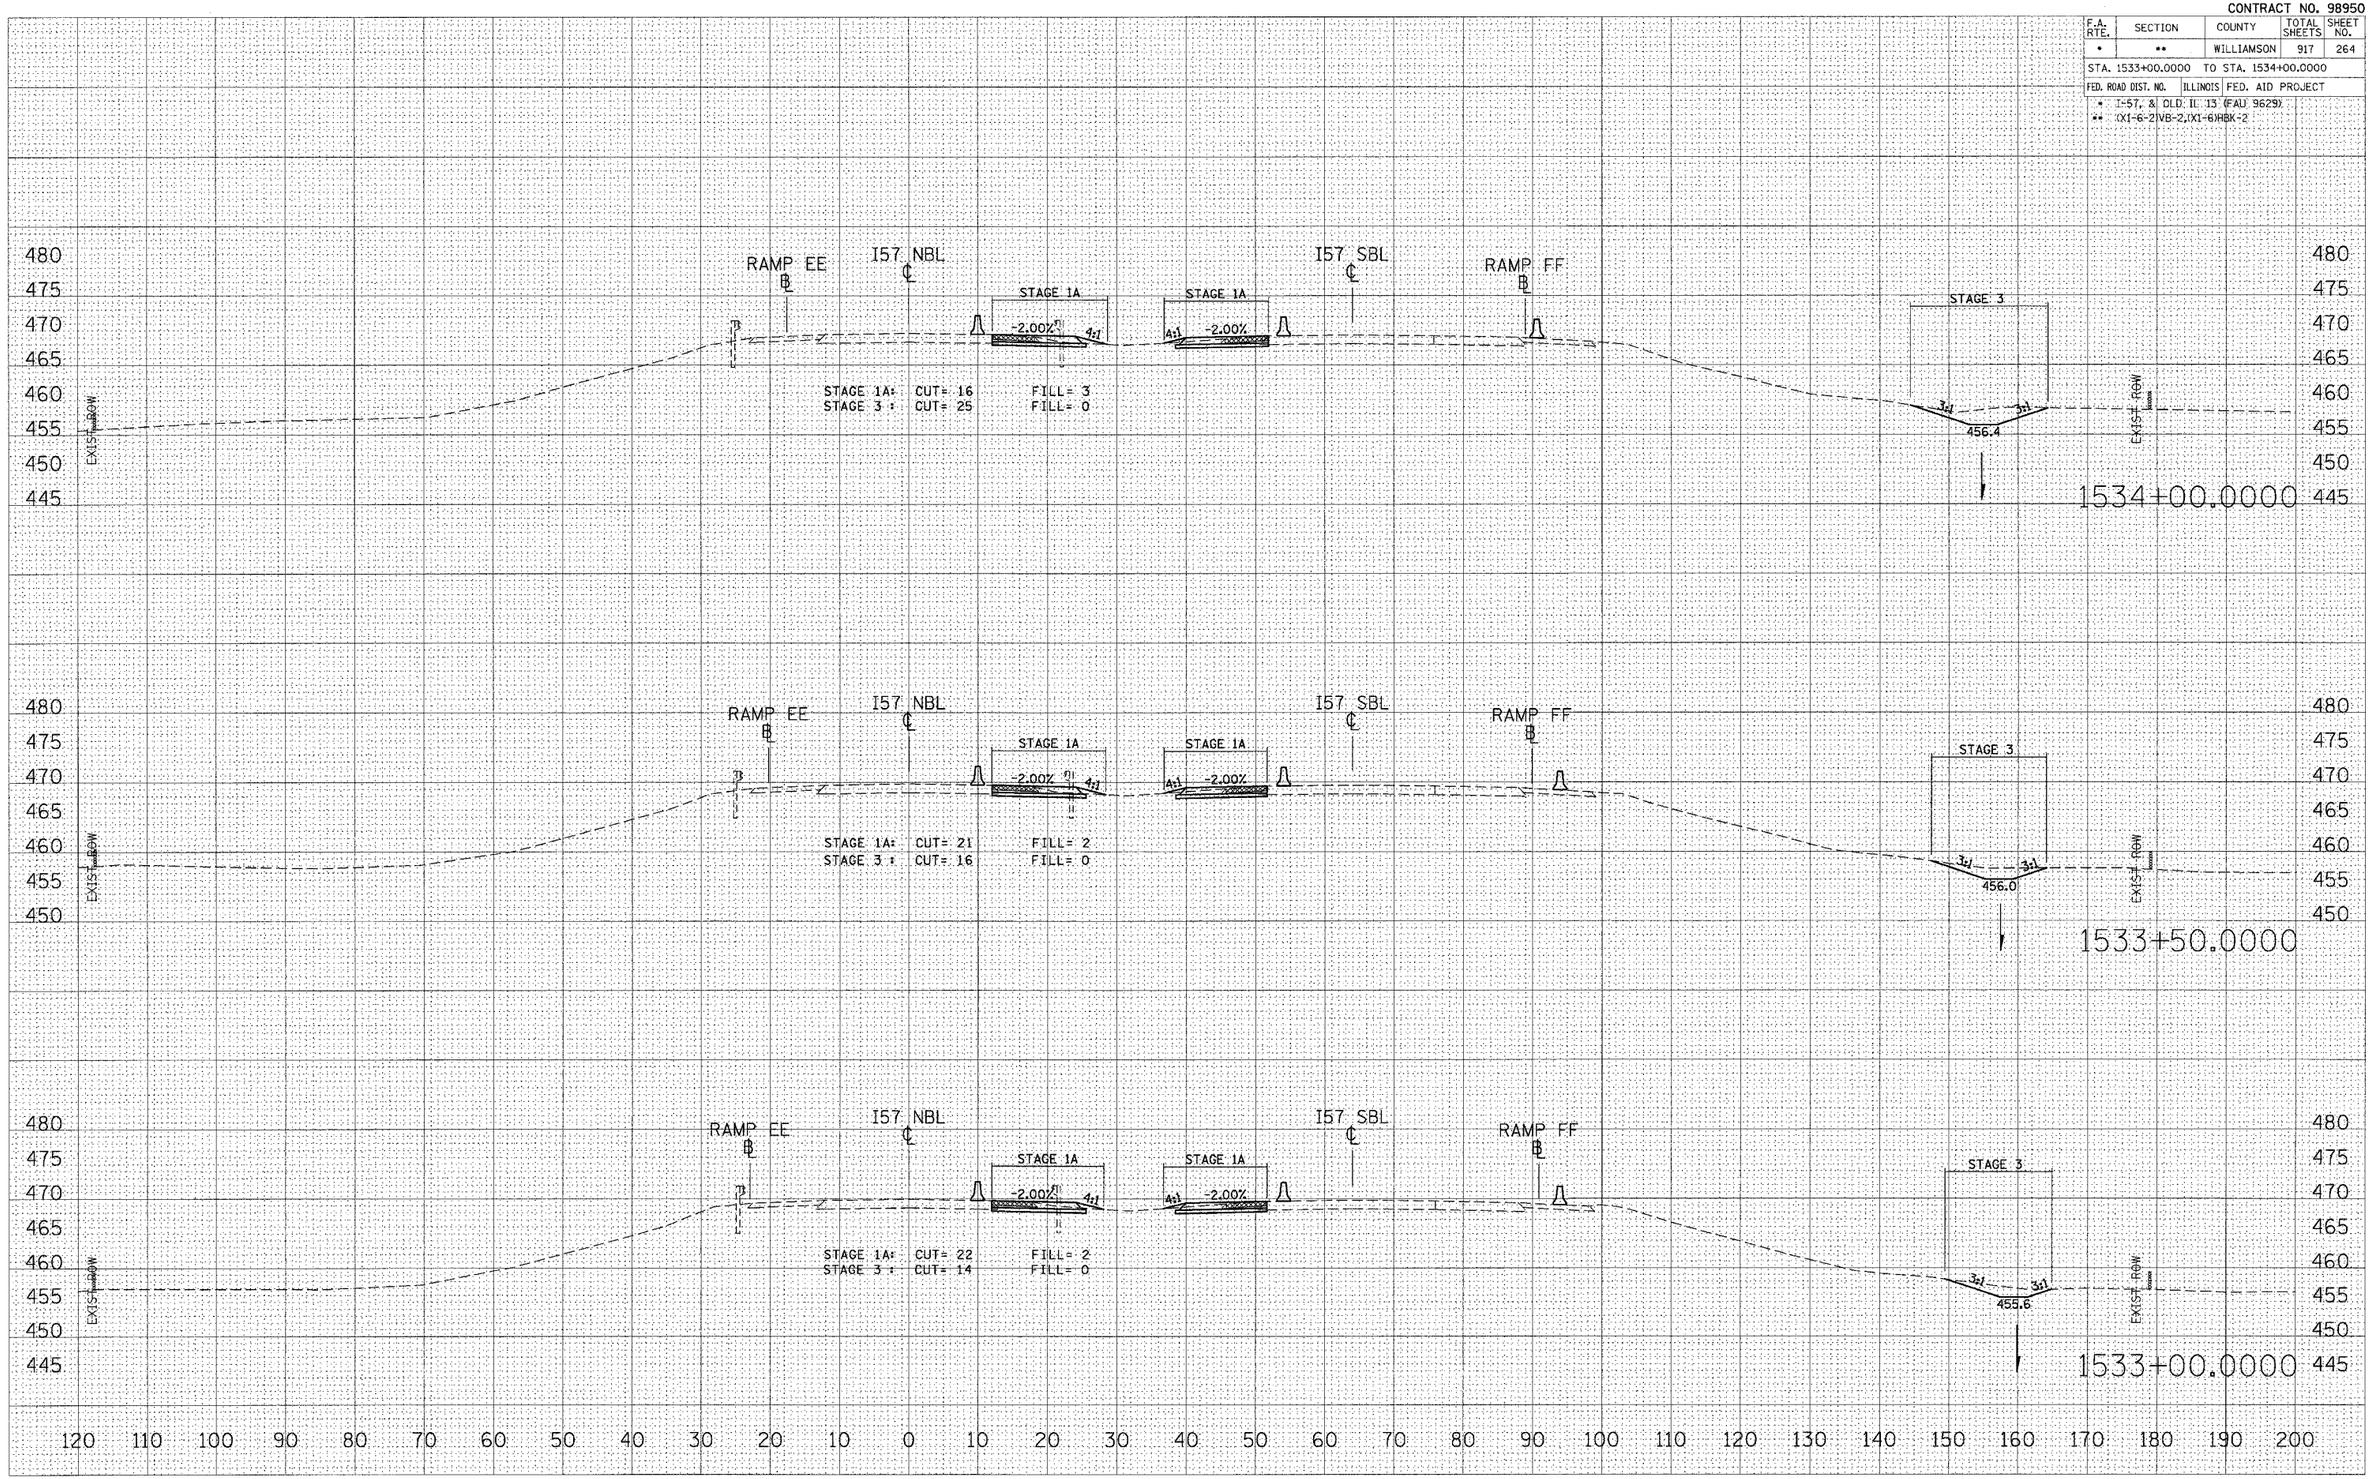

STA 1533+00.0000 TO STA 1534+00.0000 I57 NBL STAGES 1, 1A, 2, & 3

FINAL SURVEY	NOTE BOOK	NO.
SURVEYED		
PLOTTED		
TEMPLATE		
AREAS		
AREAS CHECKED		

ORIGINAL SURVEY	NOTE BOOK	NO.
SURVEYED		
PLOTTED		
TEMPLATE		
AREAS		
AREAS CHECKED		

BY	DATE

PLOT DATE = 12/12/2006
FILE NAME = c:\projects\vf020202\sld3\temp=38
PLOT SCALE = 10.0000 ' / IN.
USER NAME = jeffwachtel