CONTRACT NO. 98950

F.A. RTE.	SECTION	COUNTY	TOTAL SHEETS	SHEET NO.
*	**	WILLIAMSON	917	328
STA.		TO STA.		
FED. ROAD DIST. NO.		ILLINOIS	FED. AID PROJECT	

* I-57, & OLD IL 13 (FAU 9629)
** (X1-6-2)VB-2,(X1-6)HBK-2

PLAN
SURVEYED
PLOTTED
ABOVE VERIFIED/CHECKED
NOTE BOOK R.T. OF WAY CHECKED
NO. CADD FILE NAME
BY DATE

NORTHBOUND

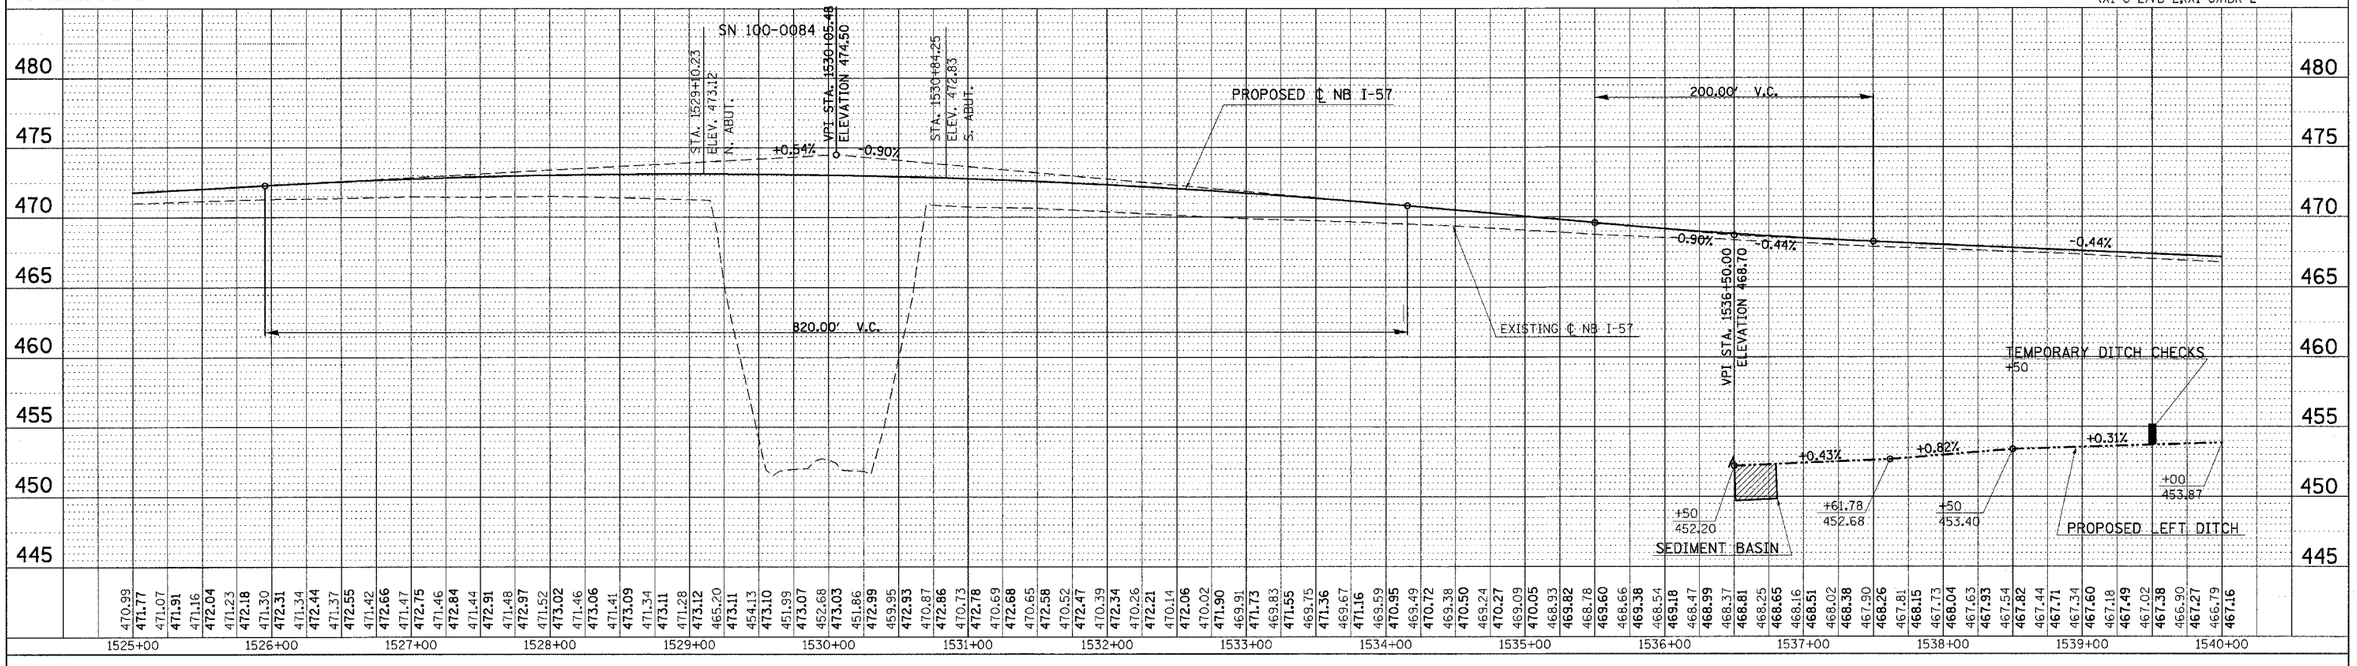

PROFILE
SURVEYED
PLOTTED
ABOVE VERIFIED/CHECKED
NOTE BOOK DEM. NOTED
NO. STRUCTURE NOTATIONS CHKD
BY DATE

SOUTHBOUND

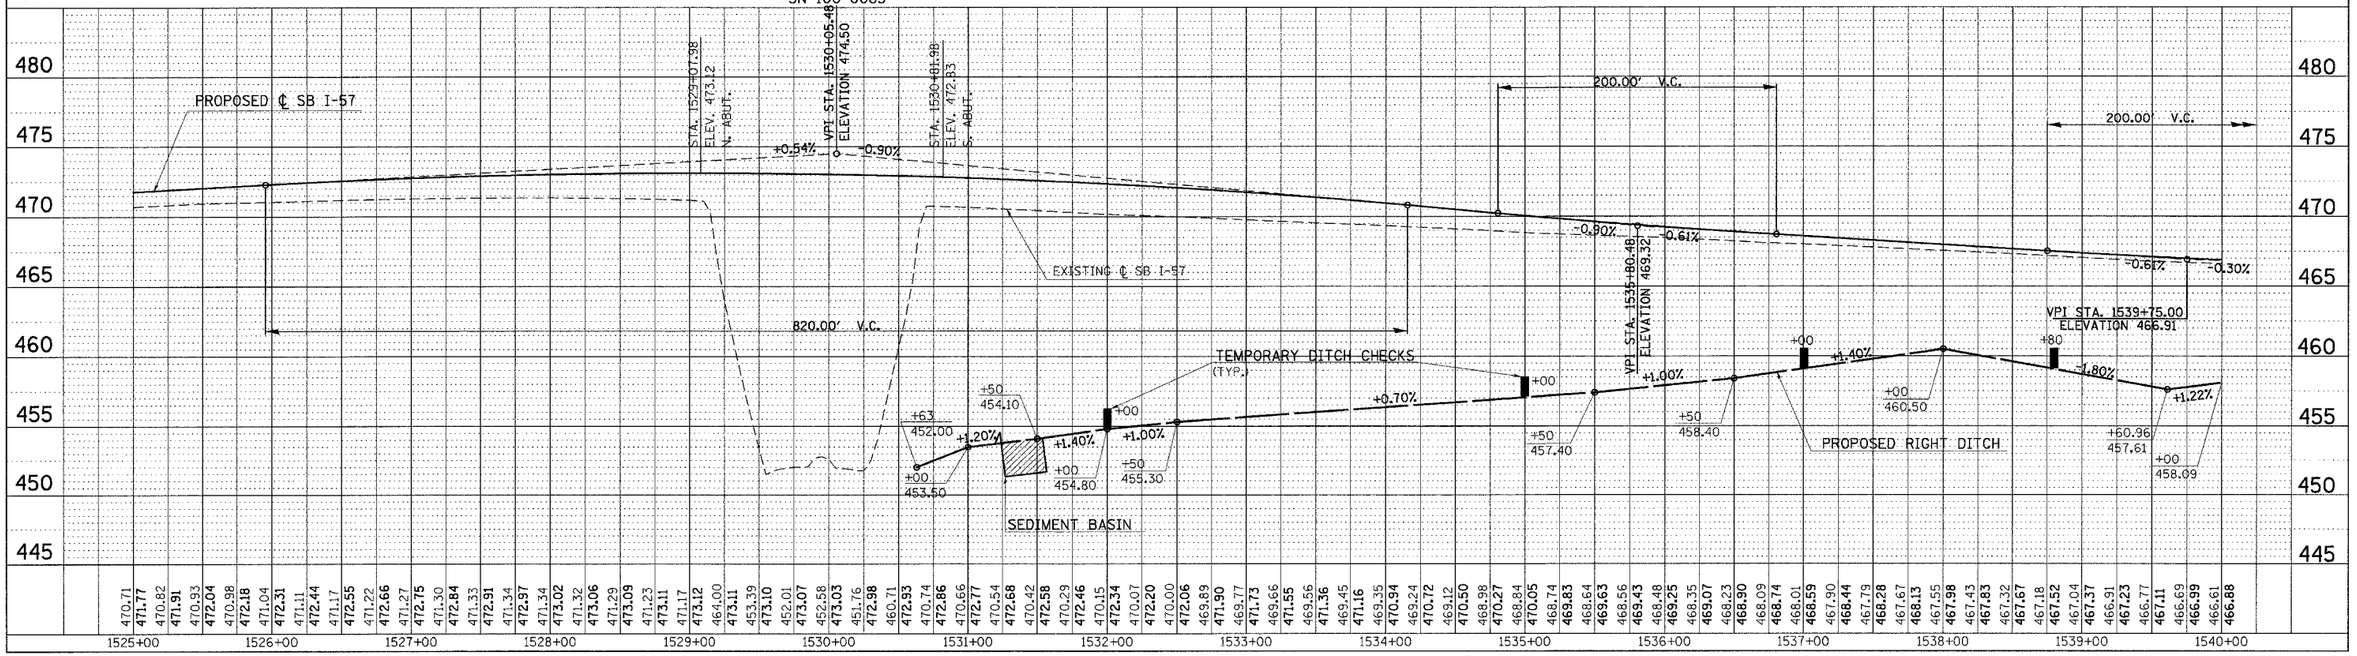

PLOT DATE = 12/8/2006
FILE NAME = c:\projects\d9828821\old13\old13s9.dgn
PLOT SCALE = 50.0000 ' / IN.
USER NAME = hesdon

TEMPORARY EROSION CONTROL FAI-57 FOR STAGES 1, 2, 3, 4 – STA. 1525+00 TO STA. 1540+00