CONTRACT NO. 98950

F.A. RTE.	SECTION	COUNTY	TOTAL SHEETS	SHEET NO.
*	**	WILLIAMSON	917	334

STA. 1513+50.0000 TO STA. 1513+66.4968

FED. ROAD DIST. NO. | ILLINOIS | FED. AID PROJECT

* I-57, & OLD IL 13 (FAU 9629)

** (X)(I-6-2)VB-2,(X)(I-6)HBK-2

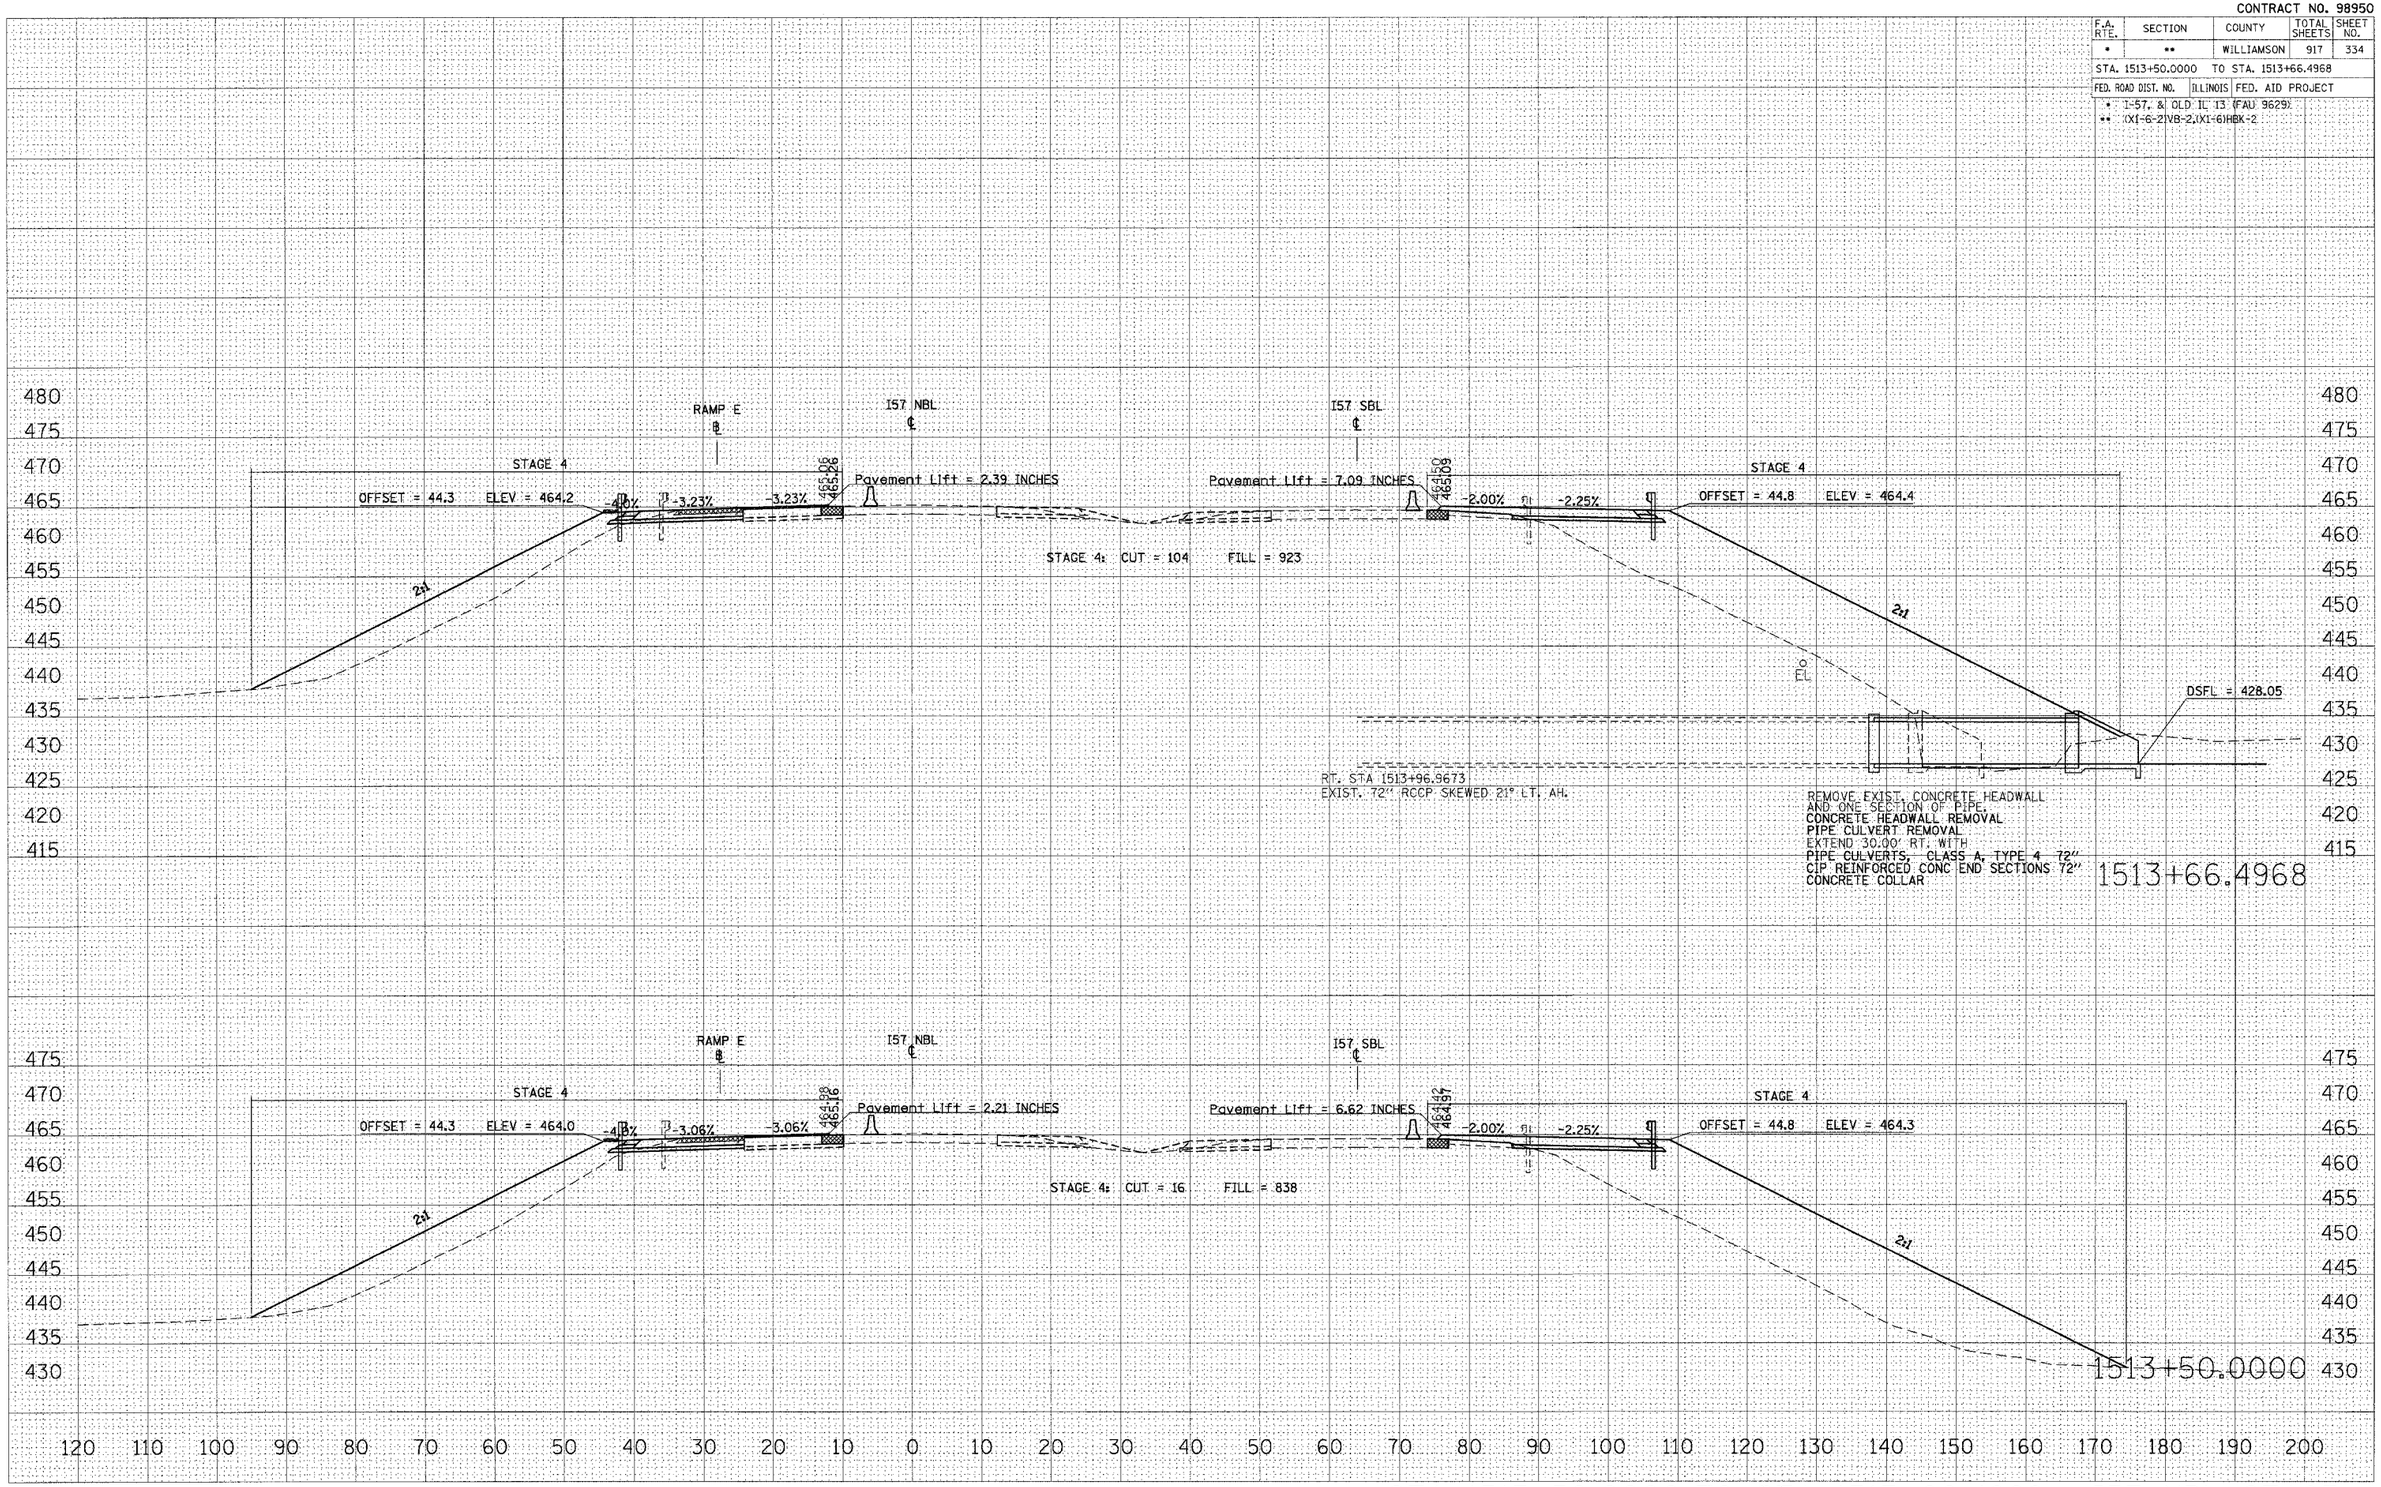

STA 1513+50.0000 TO STA 1513+66.4968 I57 NBL STAGE 4

FINAL SURVEY	BY	DATE
SURVEYED		
PLOTTED		
TEMPLATE		
AREAS		
AREAS CHECKED		
NOTE BOOK NO.		

ORIGINAL SURVEY	BY	DATE
SURVEYED		
PLOTTED		
TEMPLATE		
AREAS		
AREAS CHECKED		
NOTE BOOK NO.		

PLOT DATE = 10/25/2006
FILE NAME = c:\pw_work\pw90208b\sld13\xrs57f01ss01.dgn
PLOT SCALE = 1 IN/20 FT
PLOT UNITS = INCHES
USER NAME = lavendarba