CONTRACT NO. 98950

F.A. RTE.	SECTION	COUNTY	TOTAL SHEETS	SHEET NO.
*	**	WILLIAMSON	917	338

STA. 1516+50.0000 TO STA. 1517+00.0000

FED. ROAD DIST. NO. | ILLINOIS | FED. AID PROJECT

* I-57, & OLD IL 13 (FAU 9629).
** (X1-6-2)VB-2,(X1-6)BK-2

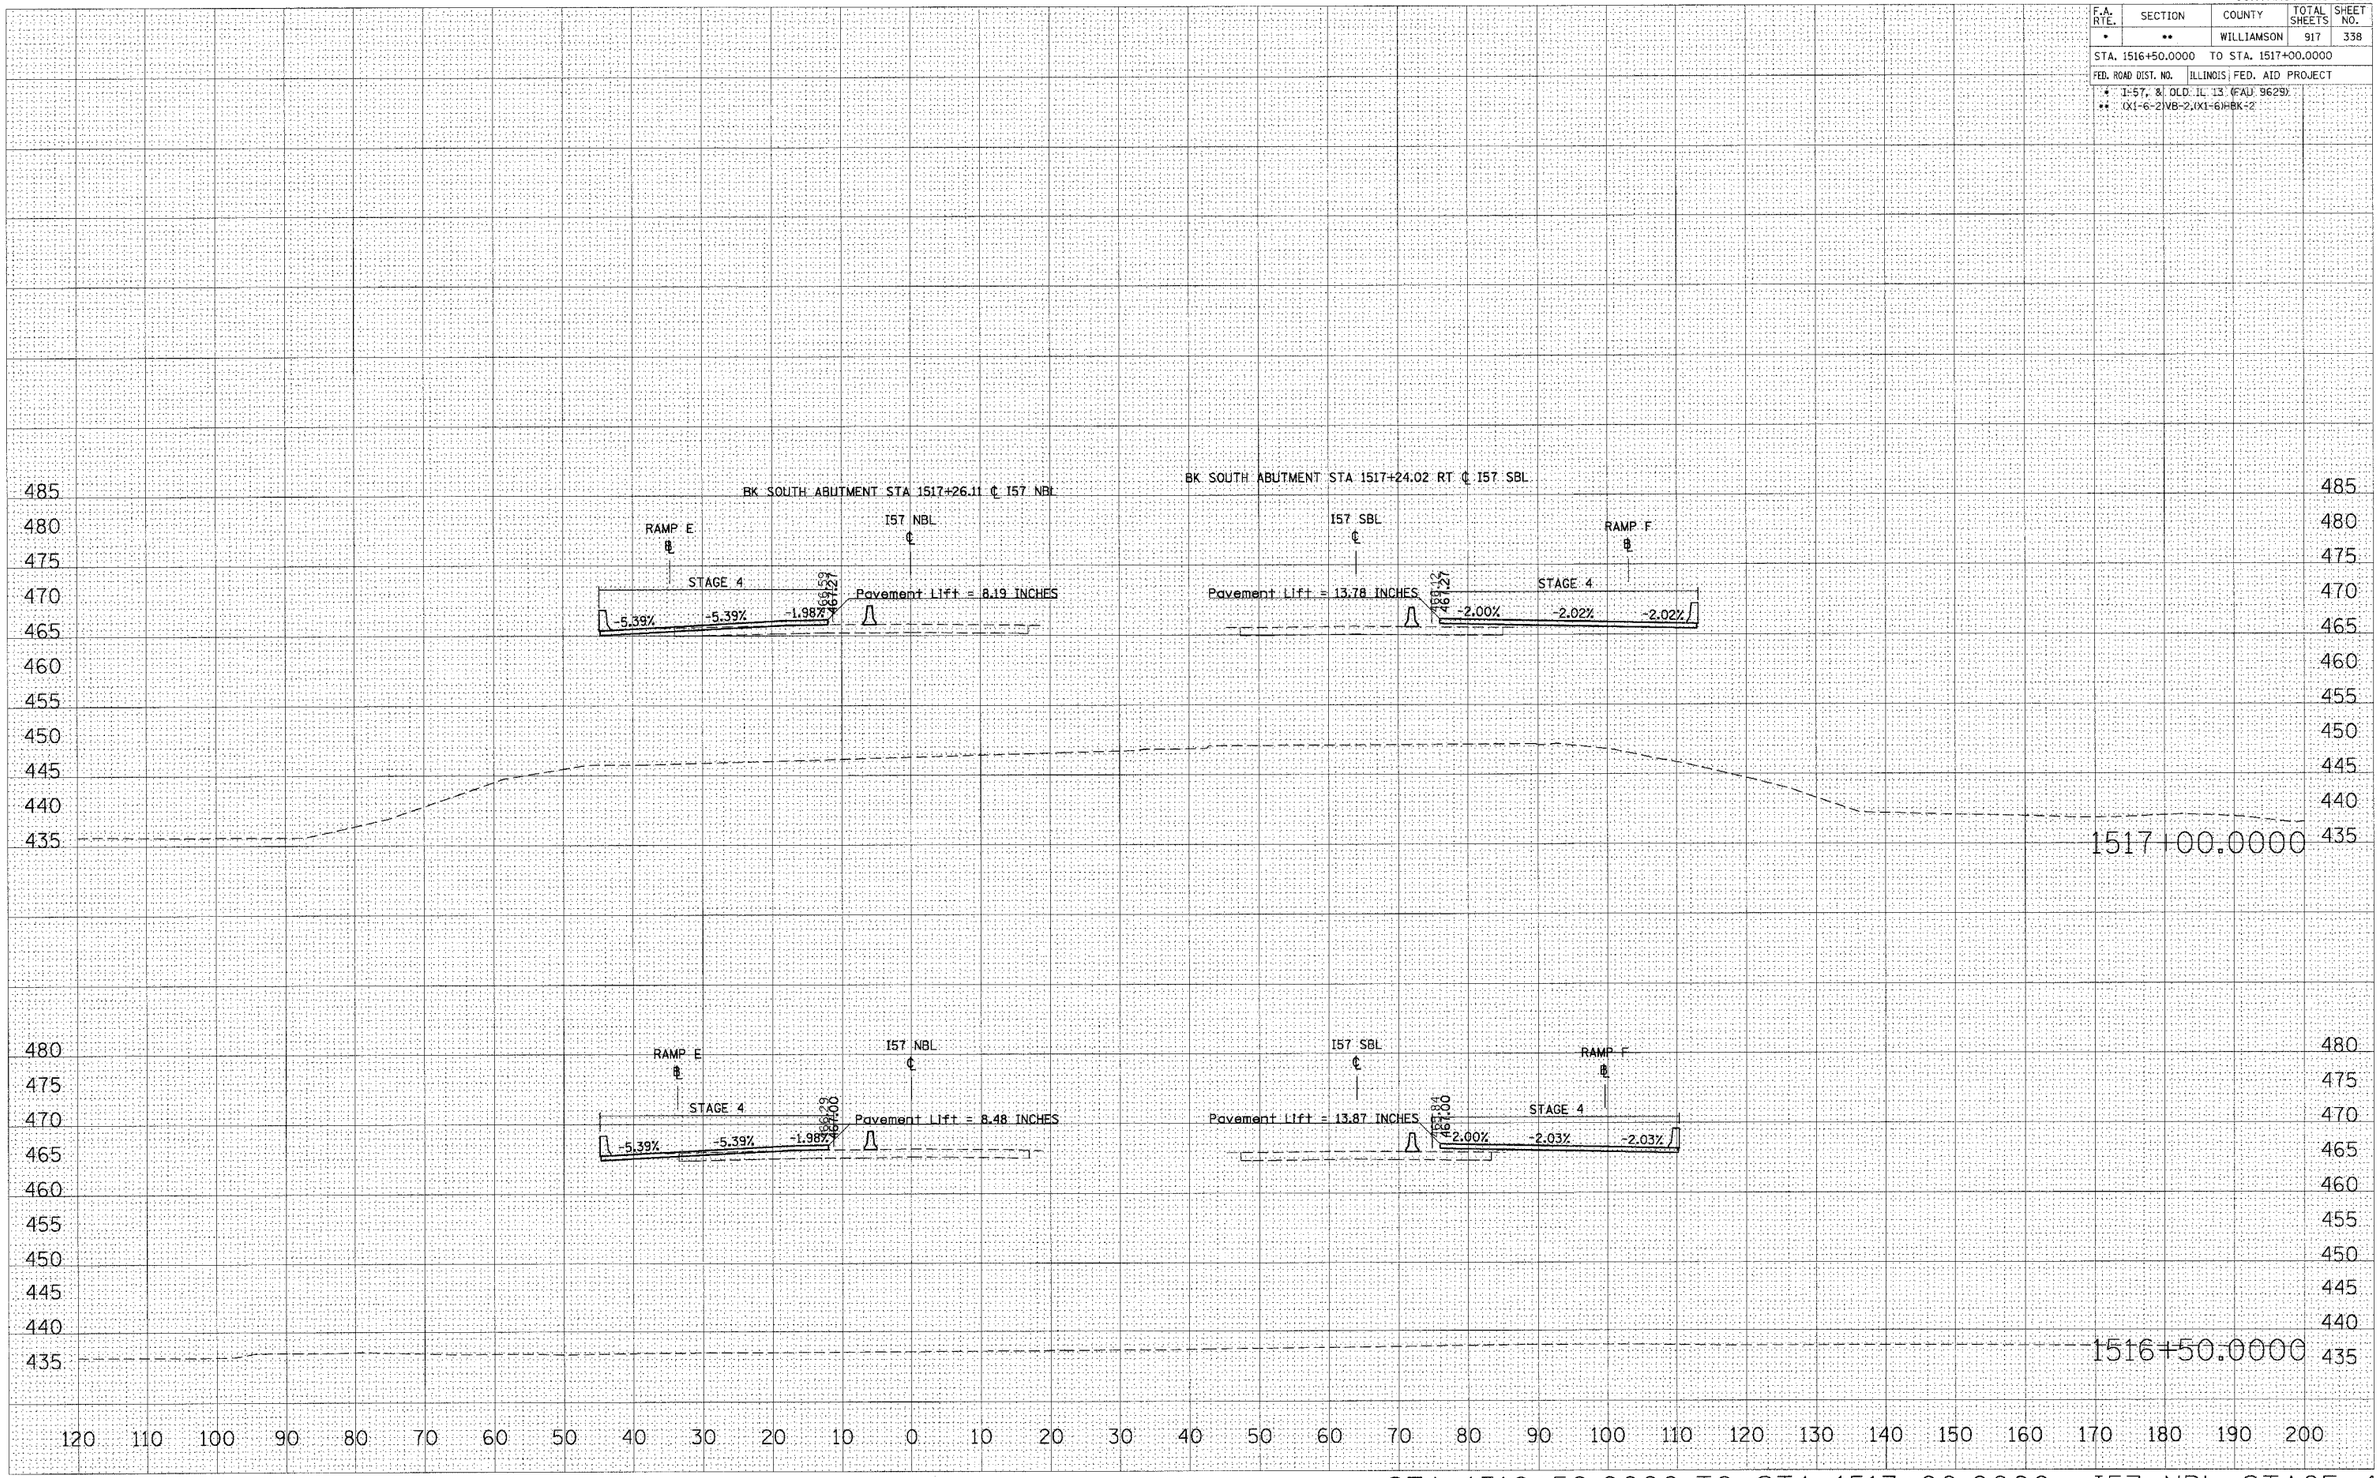

STA 1516+50.0000 TO STA 1517+00.0000 I57 NBL STAGE 4

FINAL SURVEY	SURVEYED	BY	DATE
NOTE BOOK	PLOTTED		
NO.	TEMPLATE		
	AREAS		
	AREAS CHECKED		

ORIGINAL SURVEY	SURVEYED	BY	DATE
	PLOTTED		
	TEMPLATE		
	AREAS		
	AREAS CHECKED		

PLOT DATE = 10/25/2006
FILE NAME = c:\pwworking\rd02\d0\rzzs57\b98950\plan\b98950_sht_plan_ST4.dgn
PLOT SCALE = 1000 ' / IN.
USER NAME = lavenderba