CONTRACT NO. 98950

F.A. RTE.	SECTION	COUNTY	TOTAL SHEETS	SHEET NO.
*	**	WILLIAMSON	917	364
STA.		TO STA.		
FED. ROAD DIST. NO.	ILLINOIS	FED. AID PROJECT		

* I-57, & OLD IL 13 (FAU 9629)
** (X1-6-2)VB-2,(X1-6)HBK-2

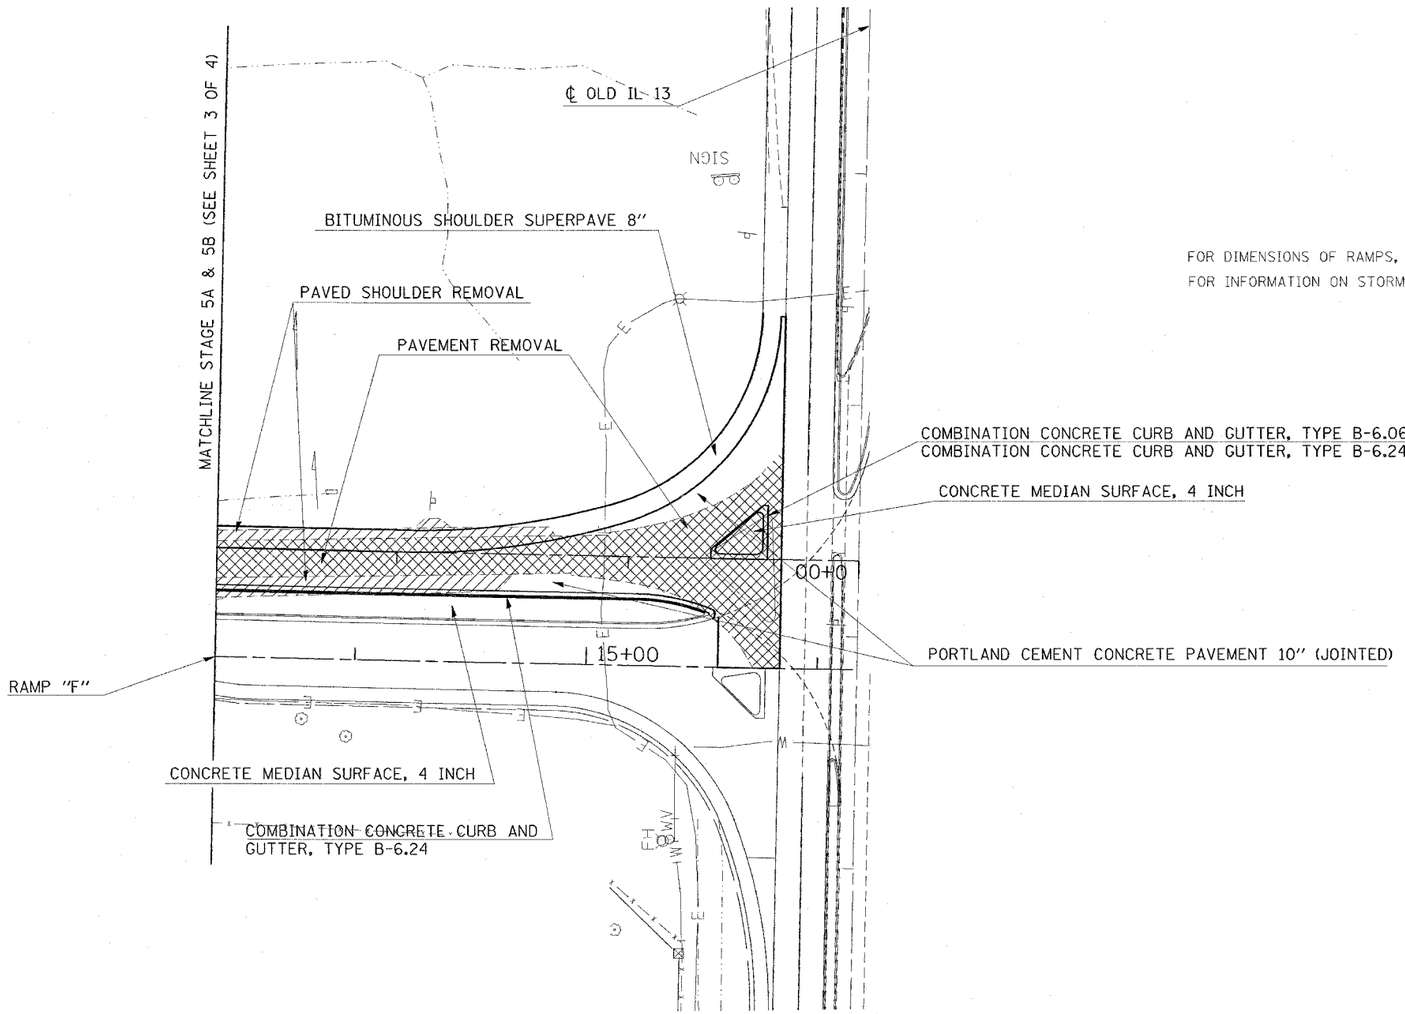

FOR DIMENSIONS OF RAMPS, SEE GEOMETRIC SHEETS FOR DETAILS.
FOR INFORMATION ON STORM SEWER, SEE STORM SEWER SHEETS.

REVISIONS	
NAME	DATE

ILLINOIS DEPARTMENT OF TRANSPORTATION

RAMP "F" AND "FF"
STAGE 5A & 5B
SHEET 4 OF 4

SCALE: VERT. APPROX. 30 HORIZ.
DATE
DRAWN BY CNH
CHECKED BY

PLOT DATE : 11/4/2026
FILE NAME : c:\projects\d980282\old13\57stagesab.dgn
PLOT SCALE : 50.0000 ' / IN.
USER NAME : hawson