CONTRACT NO. 98950

F.A. RTE.	SECTION	COUNTY	TOTAL SHEETS	SHEET NO.
*	* *	WILLIAMSON	917	388A
STA.		TO STA.		
FED. ROAD DIST. NO.	ILLINOIS	FED. AID PROJECT		

* I-57, & OLD IL 13 (FAU 9629)
** (X1-6-2)VB-2,(X1-6)HBK-2

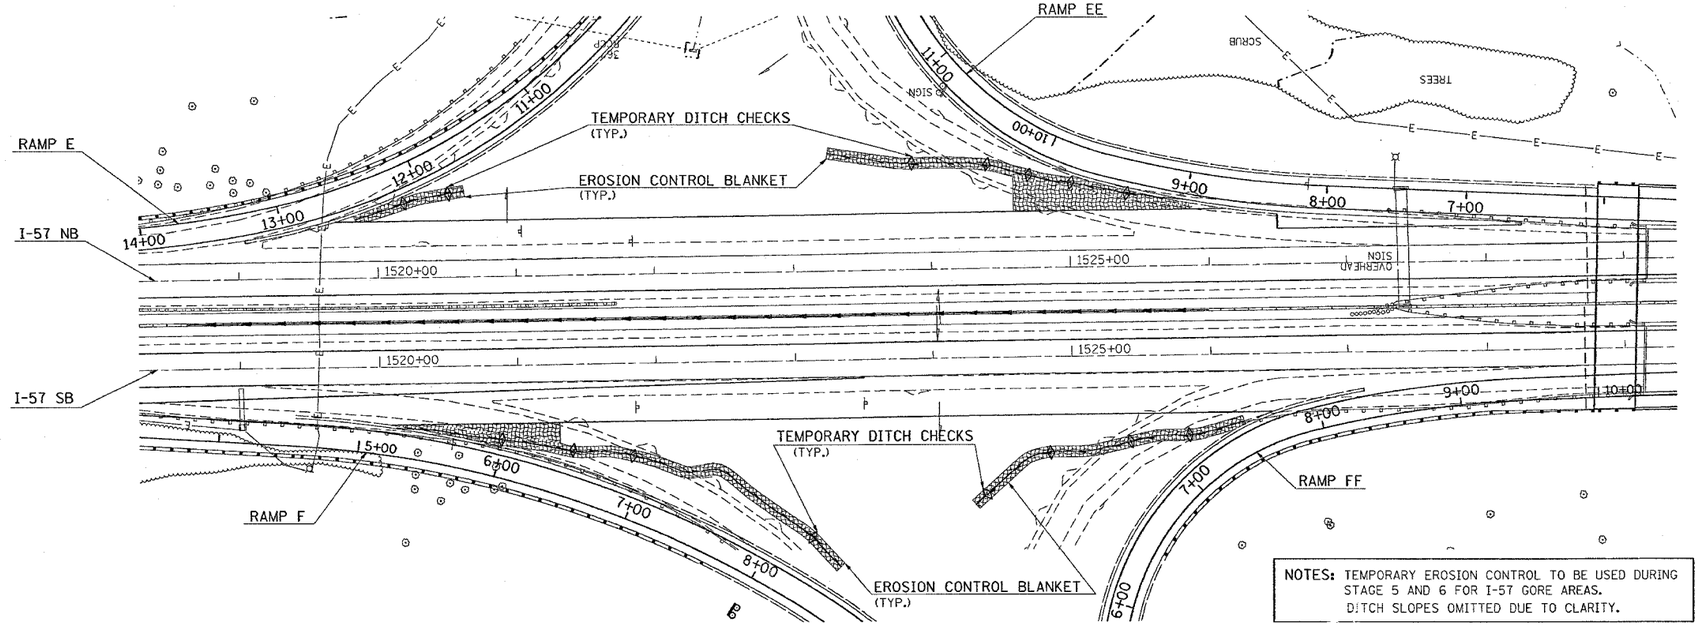

NOTES: TEMPORARY EROSION CONTROL TO BE USED DURING STAGE 5 AND 6 FOR I-57 GORE AREAS. DITCH SLOPES OMITTED DUE TO CLARITY.

N

50' 0 25' 50'

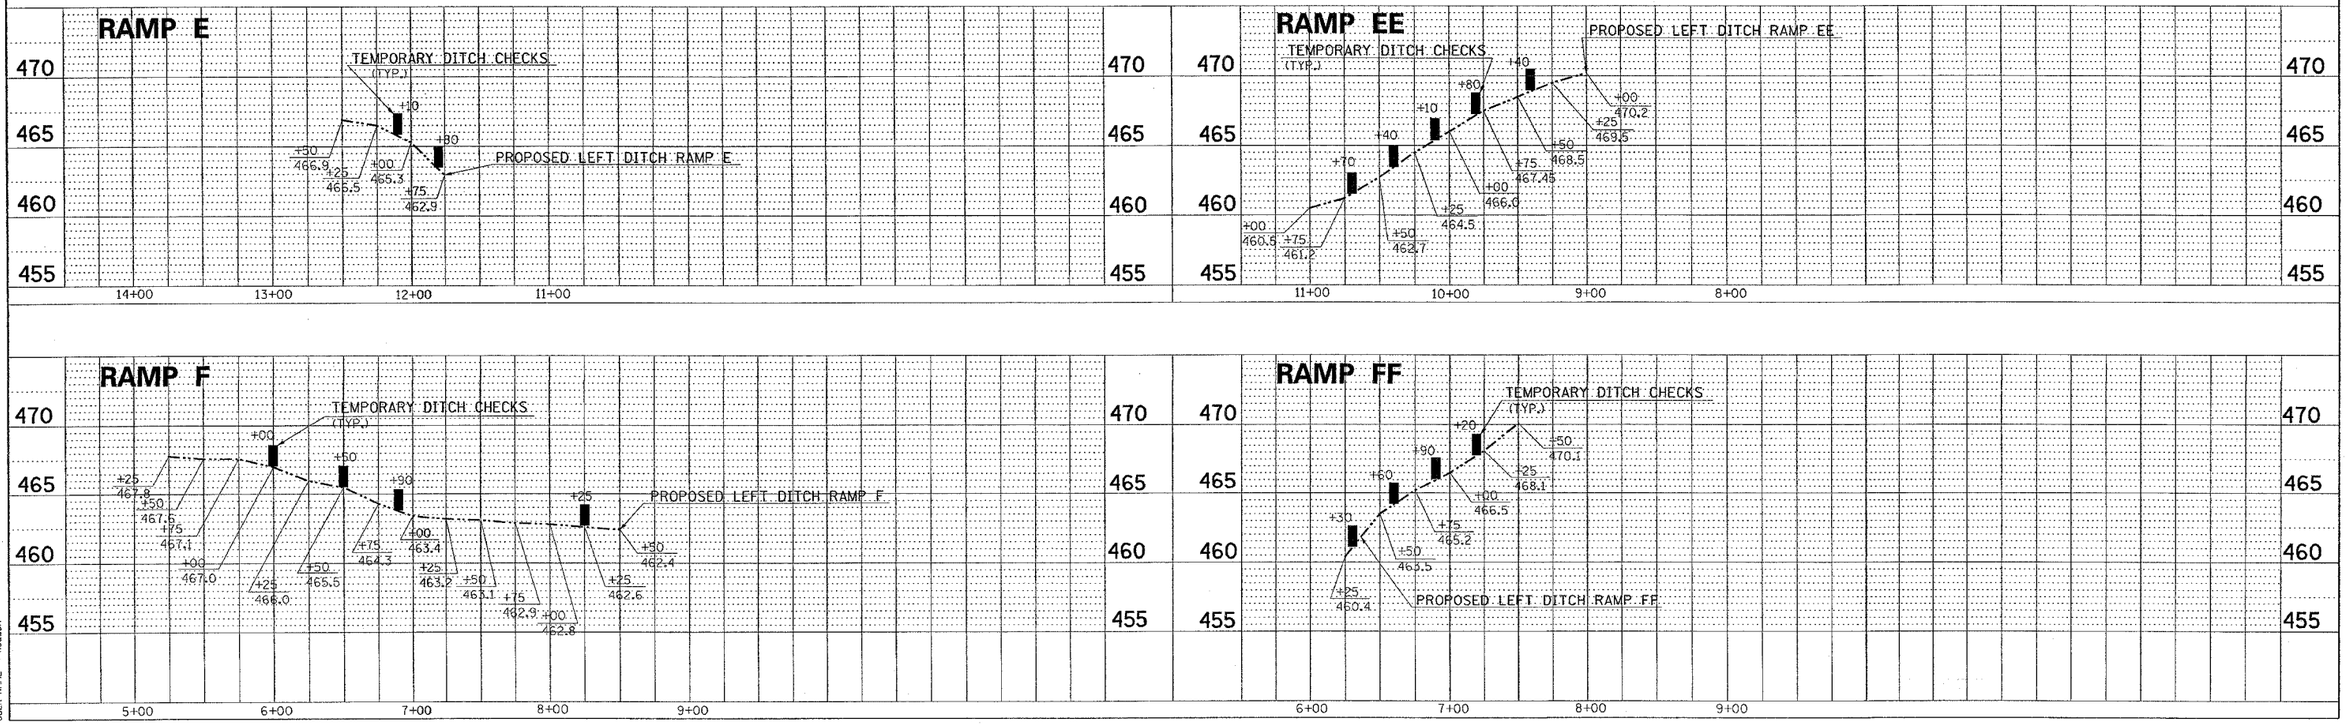

STAGE 5 AND 6 EROSION CONTROL – I-57 AND RAMP GORE AREAS

PLAN: SURVEYED / PLOTTED / ALIGNMENT CHECKED / RT. OF WAY CHECKED / CADD FILE NAME / NOTE BOOK NO. / BY / DATE

PROFILE: SURVEYED / PLOTTED / GRADES CHECKED / B.M. NOTED / STRUCTURE NOTATNS CHKD / NOTE BOOK NO. / BY / DATE

PLOT DATE = 10/24/2006
FILE NAME = c:\projects\d902802\old13\old13p2.dgn
PLOT SCALE = 50.0000 ' / IN.
USER NAME = headon