CONTRACT NO. 98950

F.A. RTE.	SECTION	COUNTY	TOTAL SHEETS	SHEET NO.
*	**	WILLIAMSON	917	390

STA. 4+50.0000 TO STA. 5+00.0000

FED. ROAD DIST. NO.	ILLINOIS	FED. AID PROJECT

* I-57, & OLD IL 13 (FAU 9629)
** (X1-6-2)VB-2,(X1-6)RRK-2

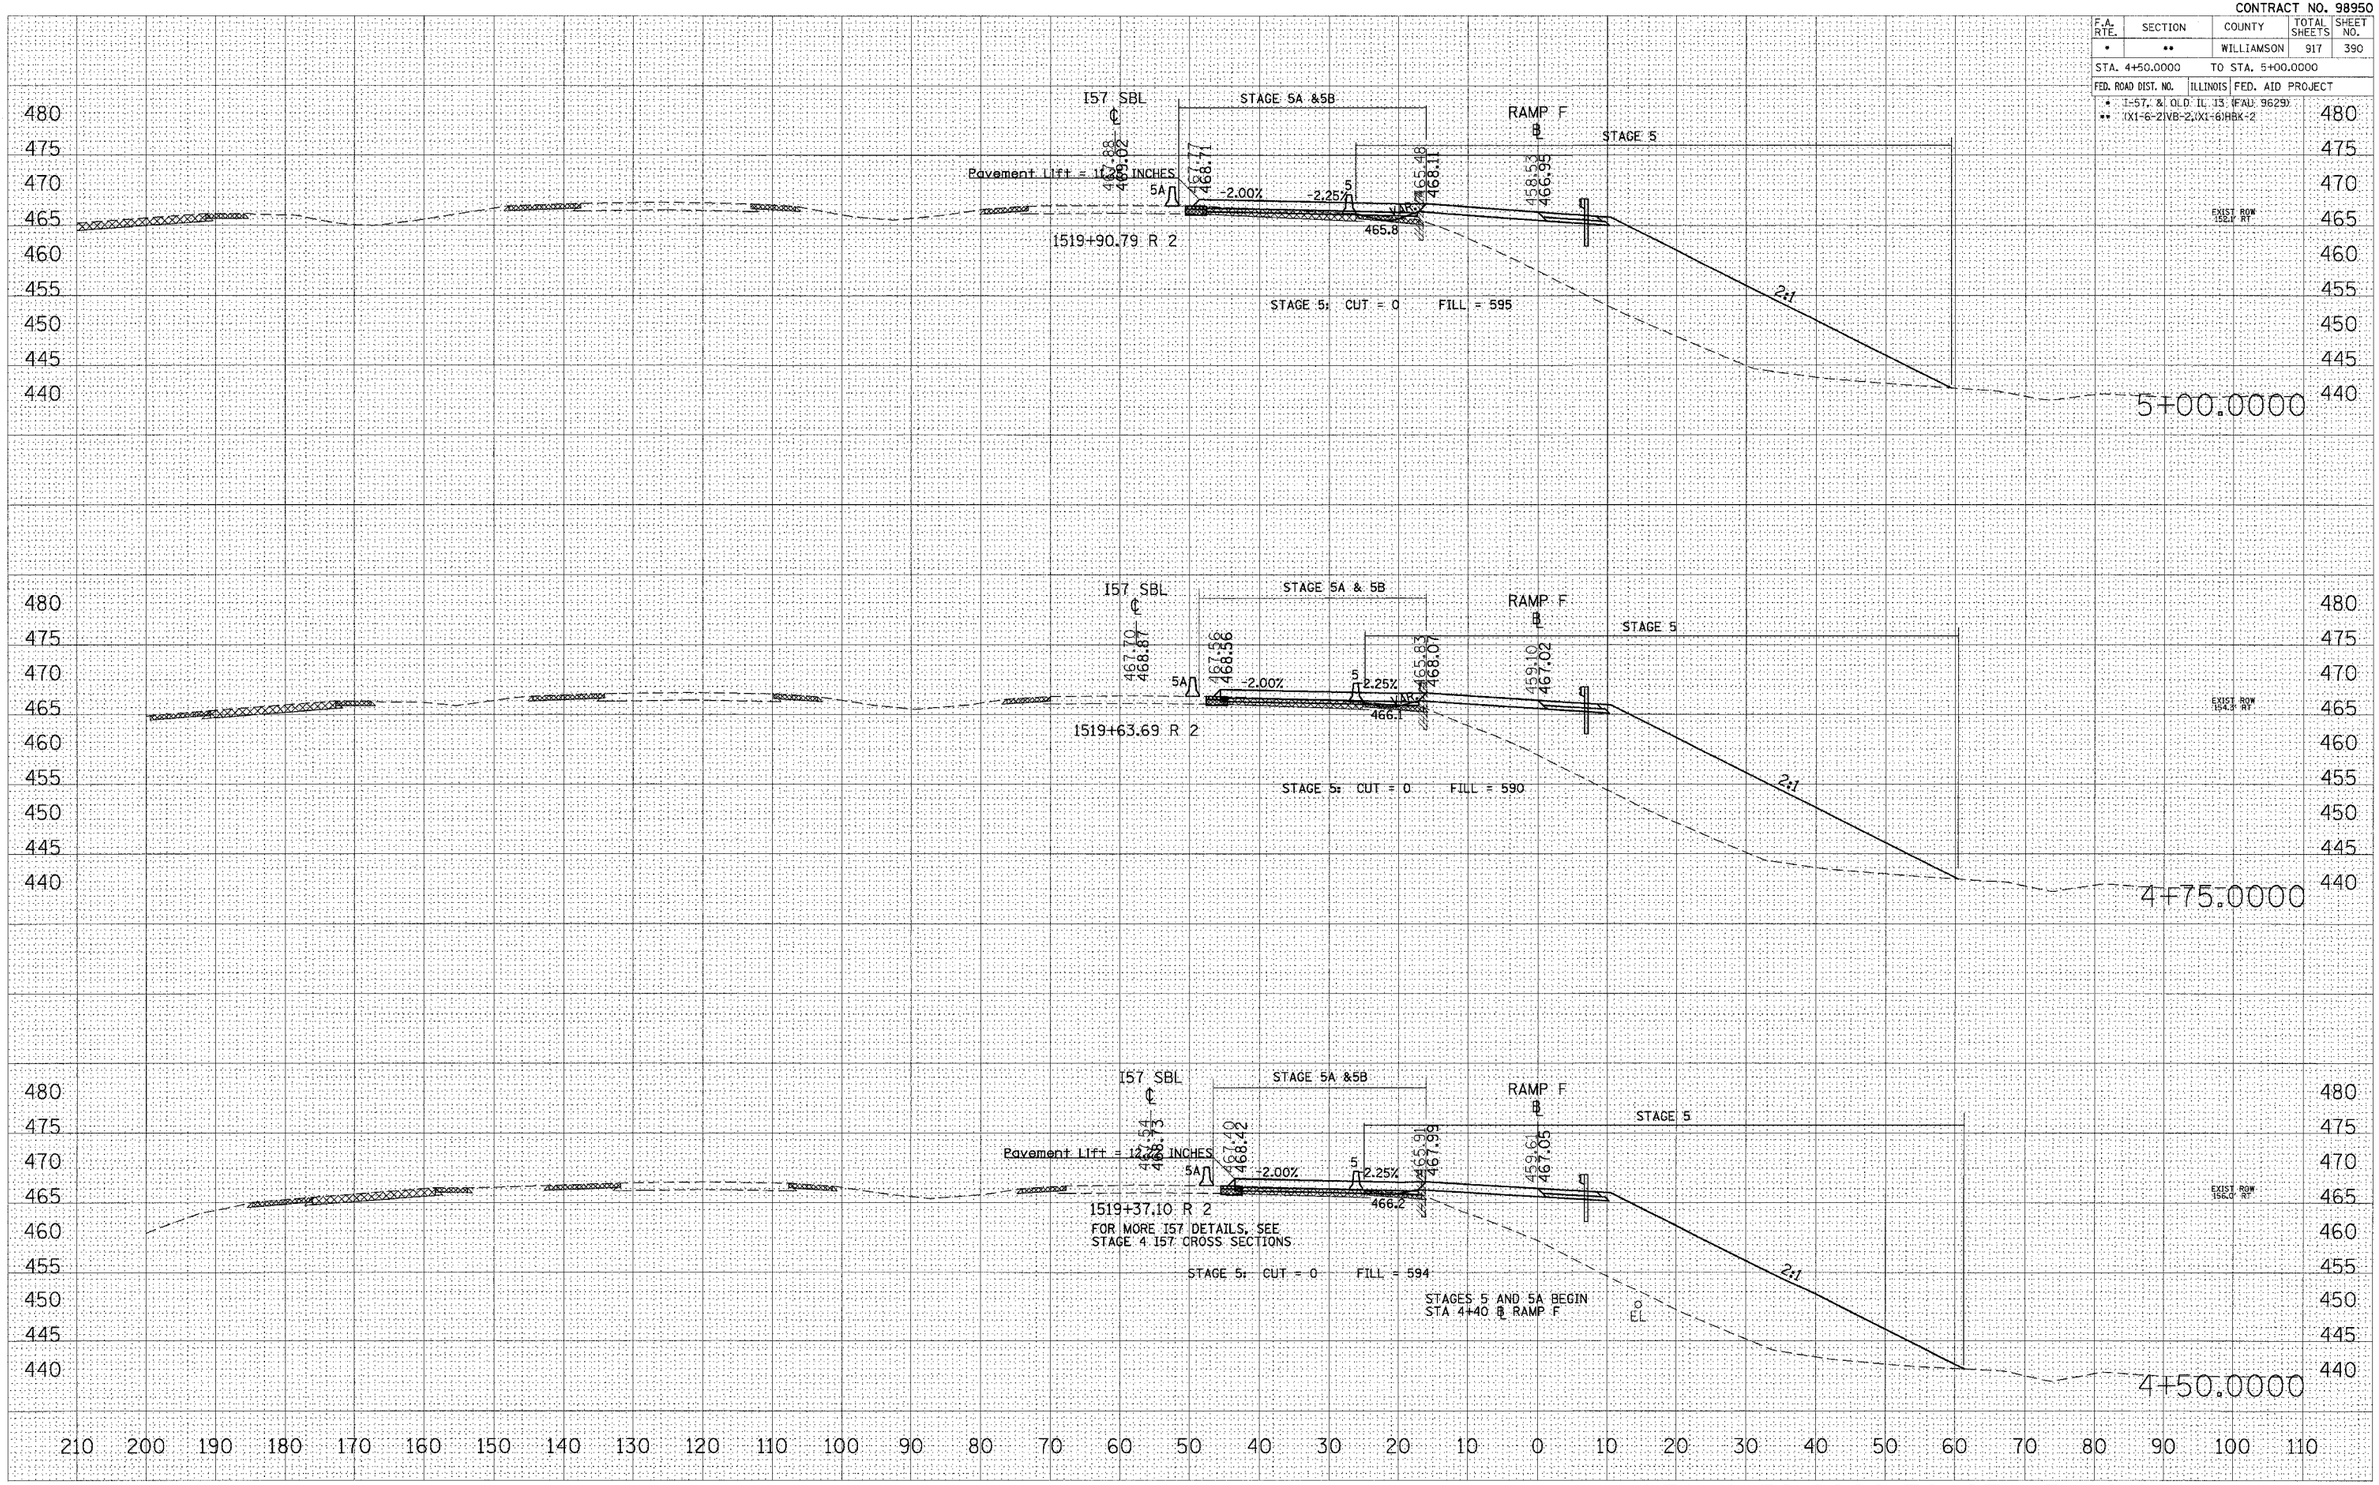

FINAL SURVEY	BY	DATE
SURVEYED		
PLOTTED		
TEMPLATE		
AREAS		
AREAS CHECKED		
NOTE BOOK NO.		

ORIGINAL SURVEY	BY	DATE
SURVEYED		
PLOTTED		
TEMPLATE		
AREAS		
AREAS CHECKED		
NOTE BOOK NO.		

PLOT DATE = 10/25/2006
FILE NAME = c:\pw_work\d02582c\ildi3\zrampfdetail.dgn
PLOT SCALE = 10.000 ' / IN.
USER NAME = lavenderia