CONTRACT NO. 98950

F.A. RTE.	SECTION	COUNTY	TOTAL SHEETS	SHEET NO.
*	**	WILLIAMSON	917	400

STA. 11+25.0000 TO STA. 11+75.0000

FED. ROAD DIST. NO.	ILLINOIS	FED. AID PROJECT

* I-57, & OLD IL 13 (FAU 9629)
** (X1-6-2)VB-2,(X1-6)HBX-2

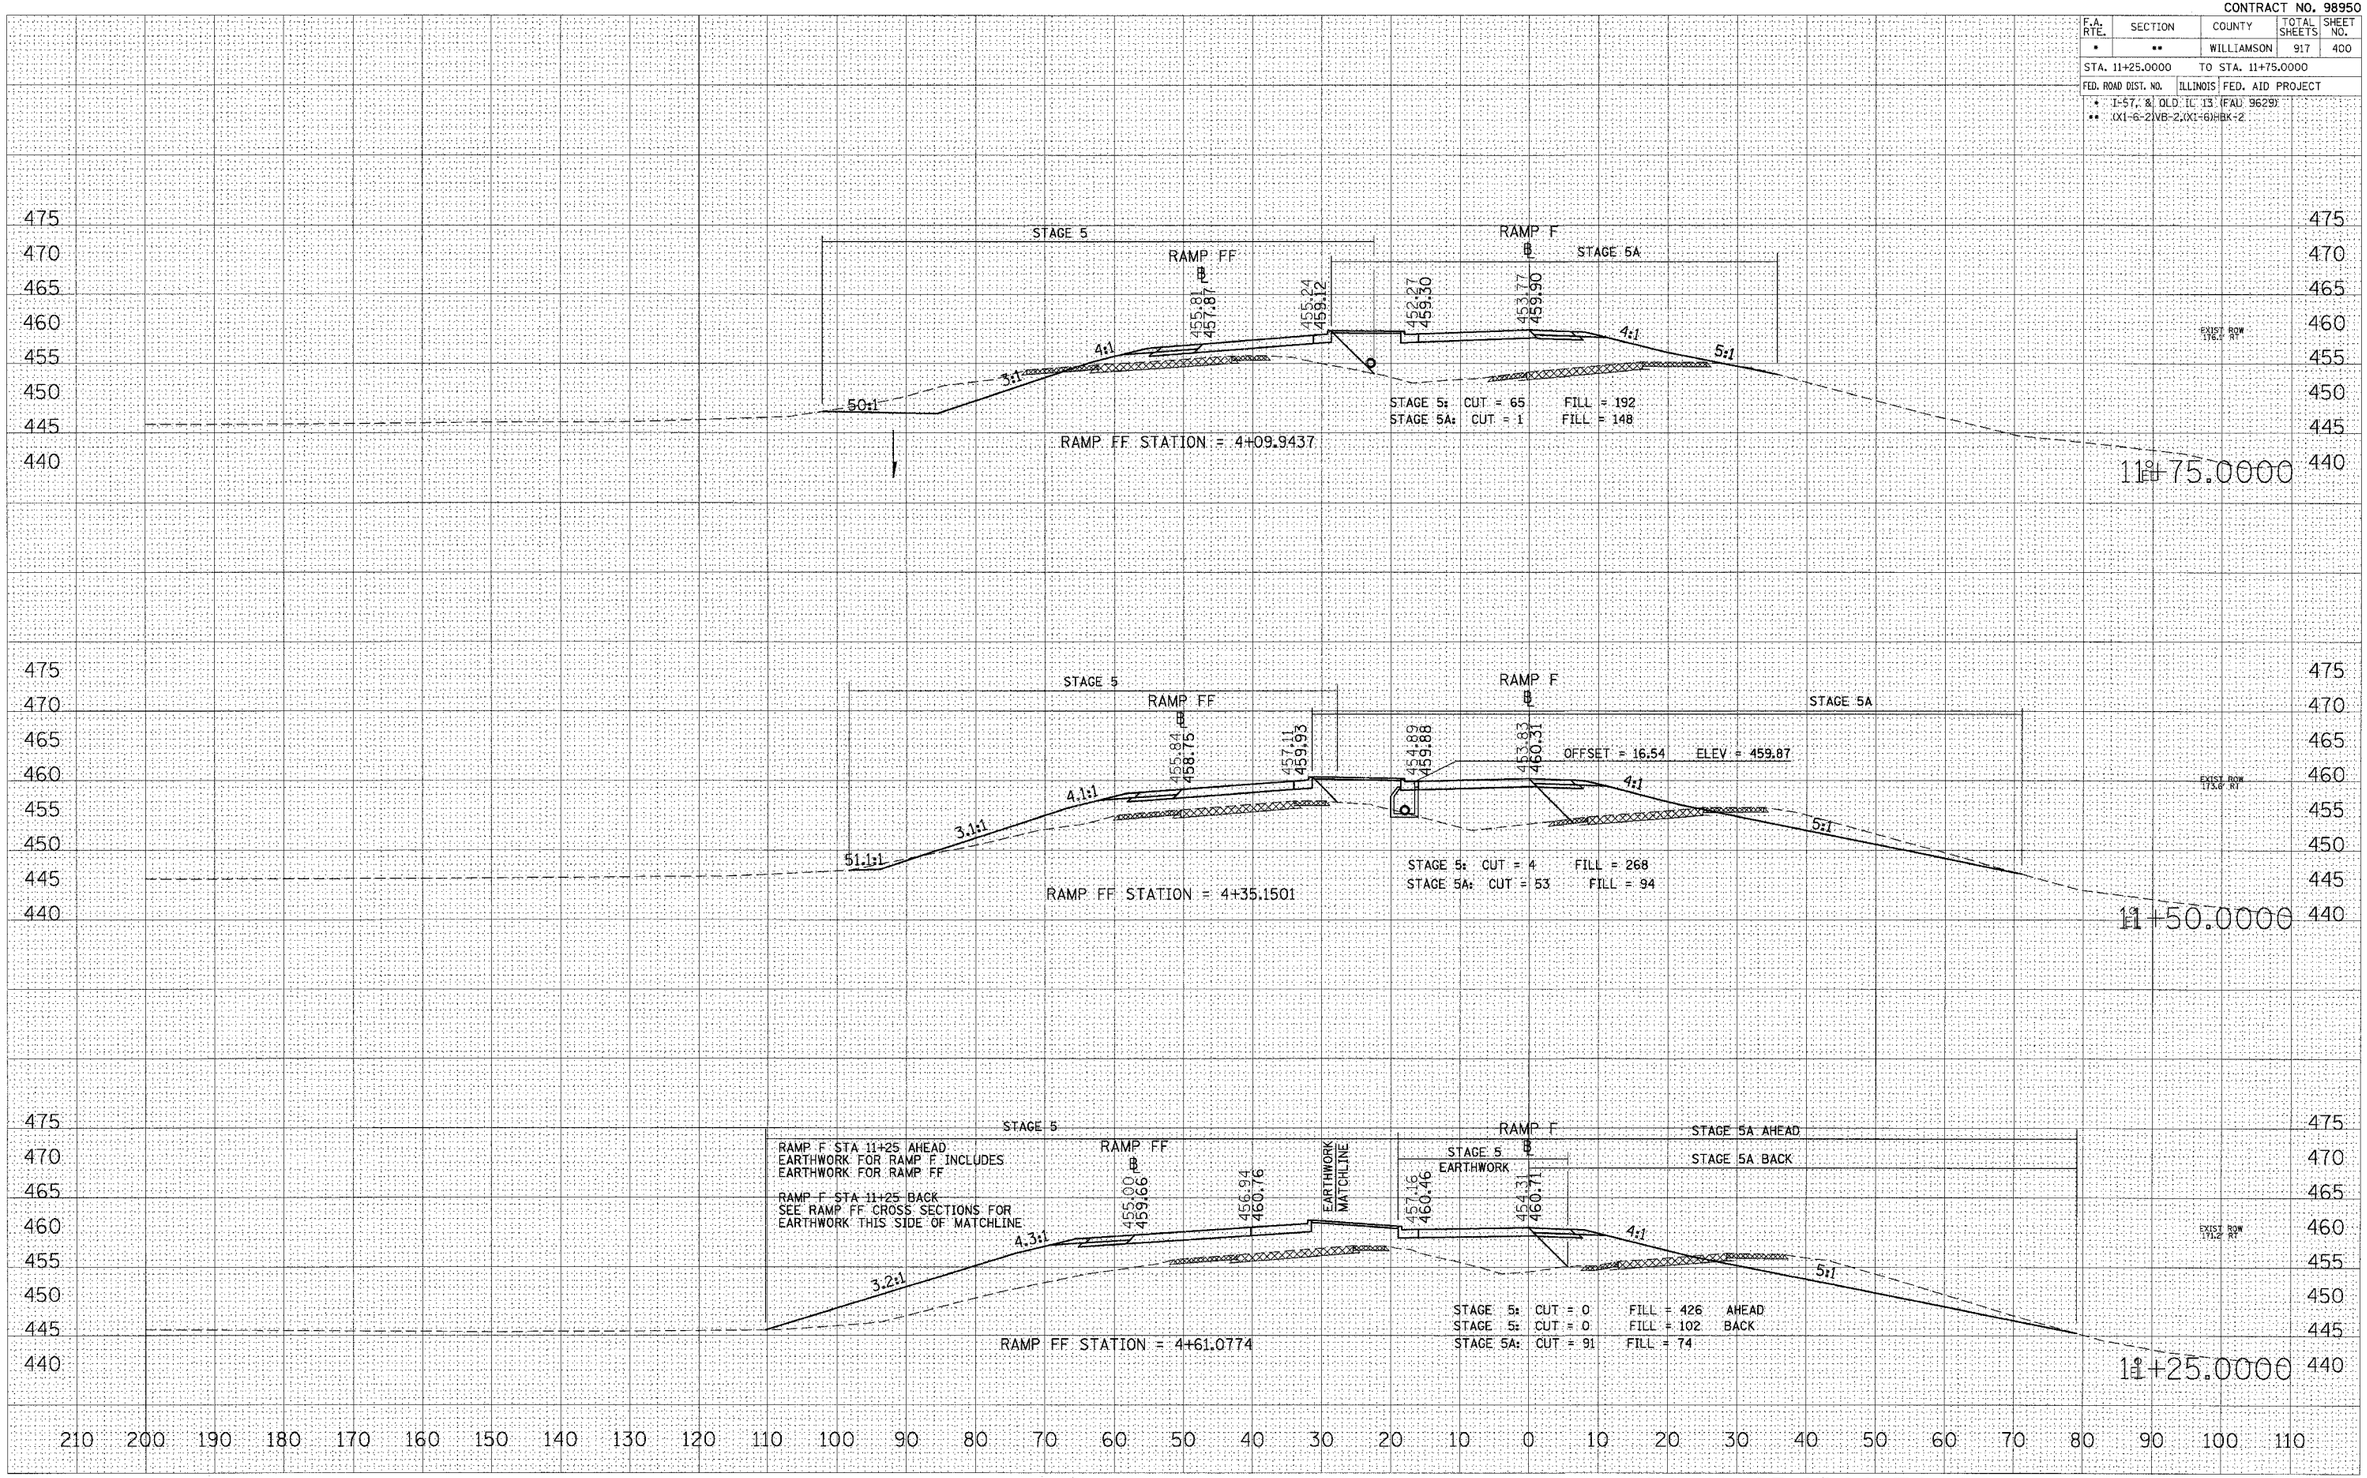

FINAL SURVEY	SURVEYED	DATE
	PLOTTED	
NOTE BOOK	TEMPLATE	BY
	AREAS	
NO.	AREAS CHECKED	

ORIGINAL SURVEY	SURVEYED	DATE
	PLOTTED	
	TEMPLATE	BY
	AREAS	
NO.	AREAS CHECKED	

PLOT DATE = 10/26/2005
FILE NAME = c:\projects\d202802\old13\zzrampfmap.dgn
PLOT SCALE = 10.0000 ' / IN.
USER NAME = leftwichd1

STA 11+25.0000 TO STA 11+75.0000 RAMP F