CONTRACT NO. 98950

F.A. RTE.	SECTION	COUNTY	TOTAL SHEETS	SHEET NO.
*	**	WILLIAMSON	917	406

STA. 4+50.0000 TO STA. 5+00.0000

FED. ROAD DIST. NO. | ILLINOIS | FED. AID PROJECT

* I-57, & OLD IL 13 (FAU 9629)
** (X1-6-2)V8-2,(X1-6)HBK-2

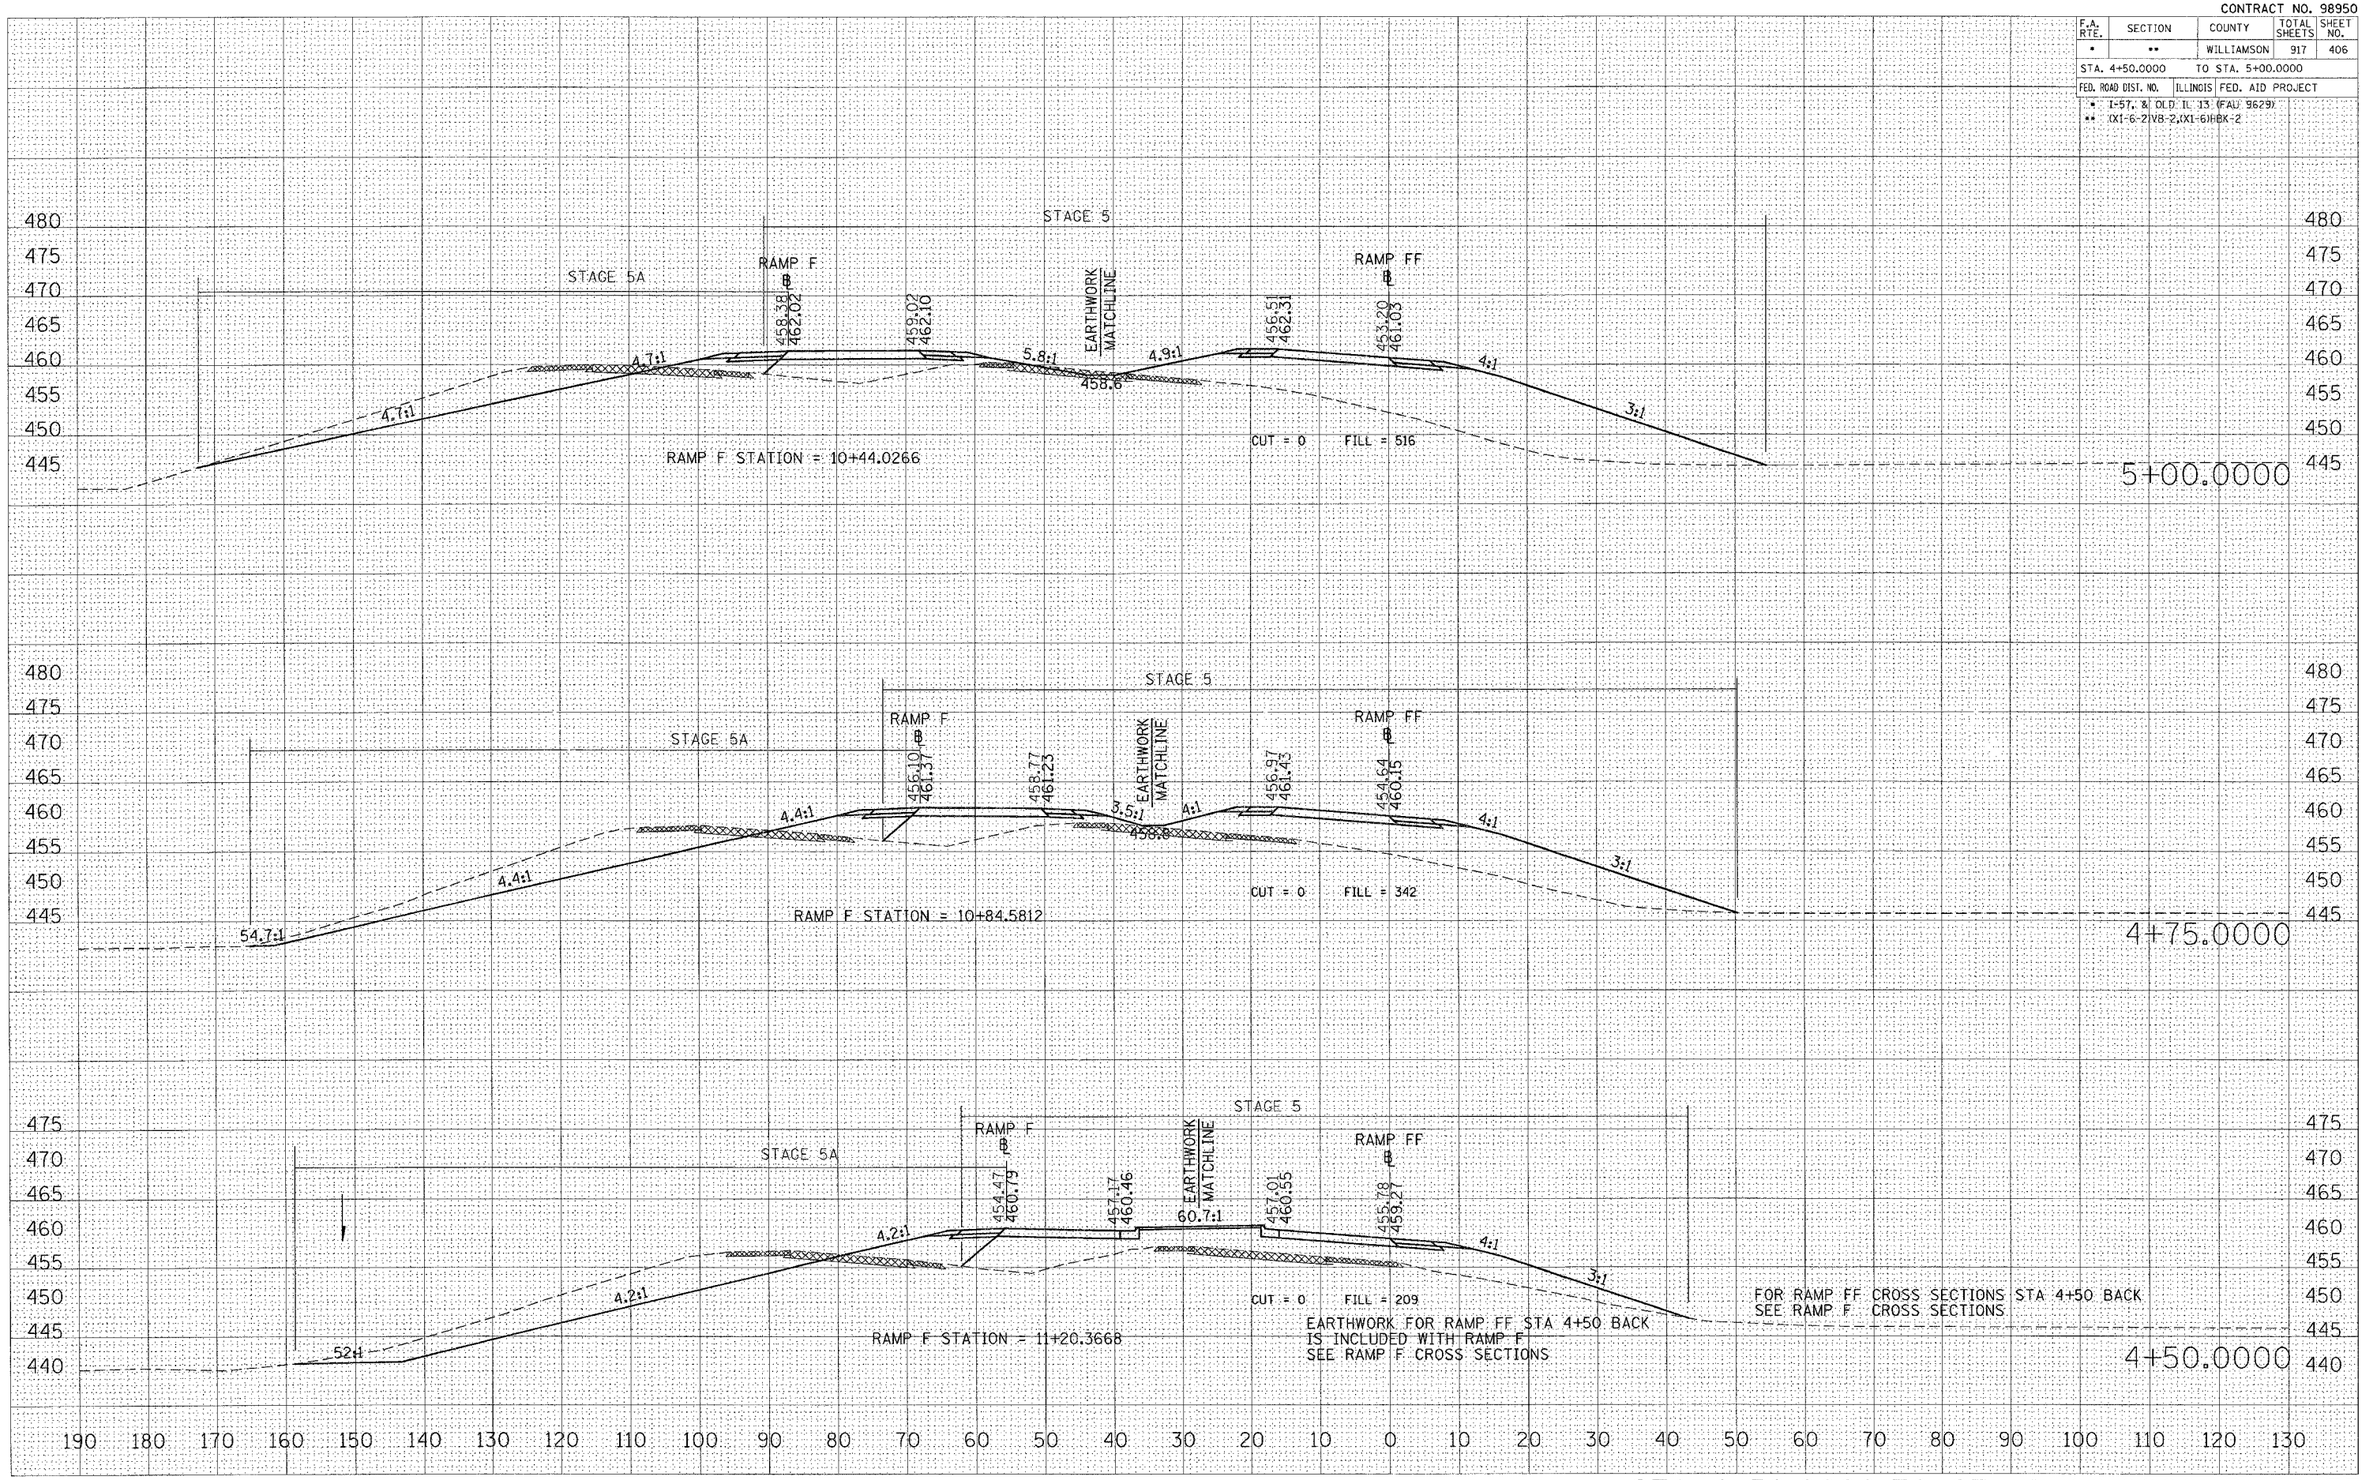

STA 4+50.0000 TO STA 5+00.0000 RAMP FF

FINAL SURVEY — NOTE BOOK NO. — SURVEYED — PLOTTED — AREAS — AREAS CHECKED — DATE — BY

ORIGINAL SURVEY — NO. — SURVEYED — PLOTTED — AREAS — AREAS CHECKED — DATE — BY

PLOT DATE = 10/25/2006
FILE NAME = d:\projects\d9823802\old13\rzcross\f9823802.old13rzcross
PLOT SCALE = 10.0000 ' / IN.
USER NAME = lavenderbo