CONTRACT NO. 98950

F.A. RTE.	SECTION	COUNTY	TOTAL SHEETS	SHEET NO.
*	**	WILLIAMSON	917	411
STA. 8+00.0000		TO STA. 8+00.0000		
FED. ROAD DIST. NO.	ILLINOIS	FED. AID PROJECT		

* I-57, & OLD IL 13 (FAU 9629)
** (X1-6-2)V8-2,(X1-6)H8K-2

FINAL SURVEY	BY	DATE
NOTE BOOK		
SURVEYED		
AS-BUILTED		
TEMPLATE		
AREAS		
AREAS CHECKED		
NO.		

ORIGINAL SURVEY	BY	DATE
SURVEYED		
AS-BUILTED		
TEMPLATE		
AREAS		
AREAS CHECKED		
NO.		

PLOT DATE = 10/25/2006
FILE NAME = c:\projects\d902802\old13\xrsroads\TEMPL-e8c.
PLOT SCALE = 10.0000 ' / IN.
USER NAME = tawardeka

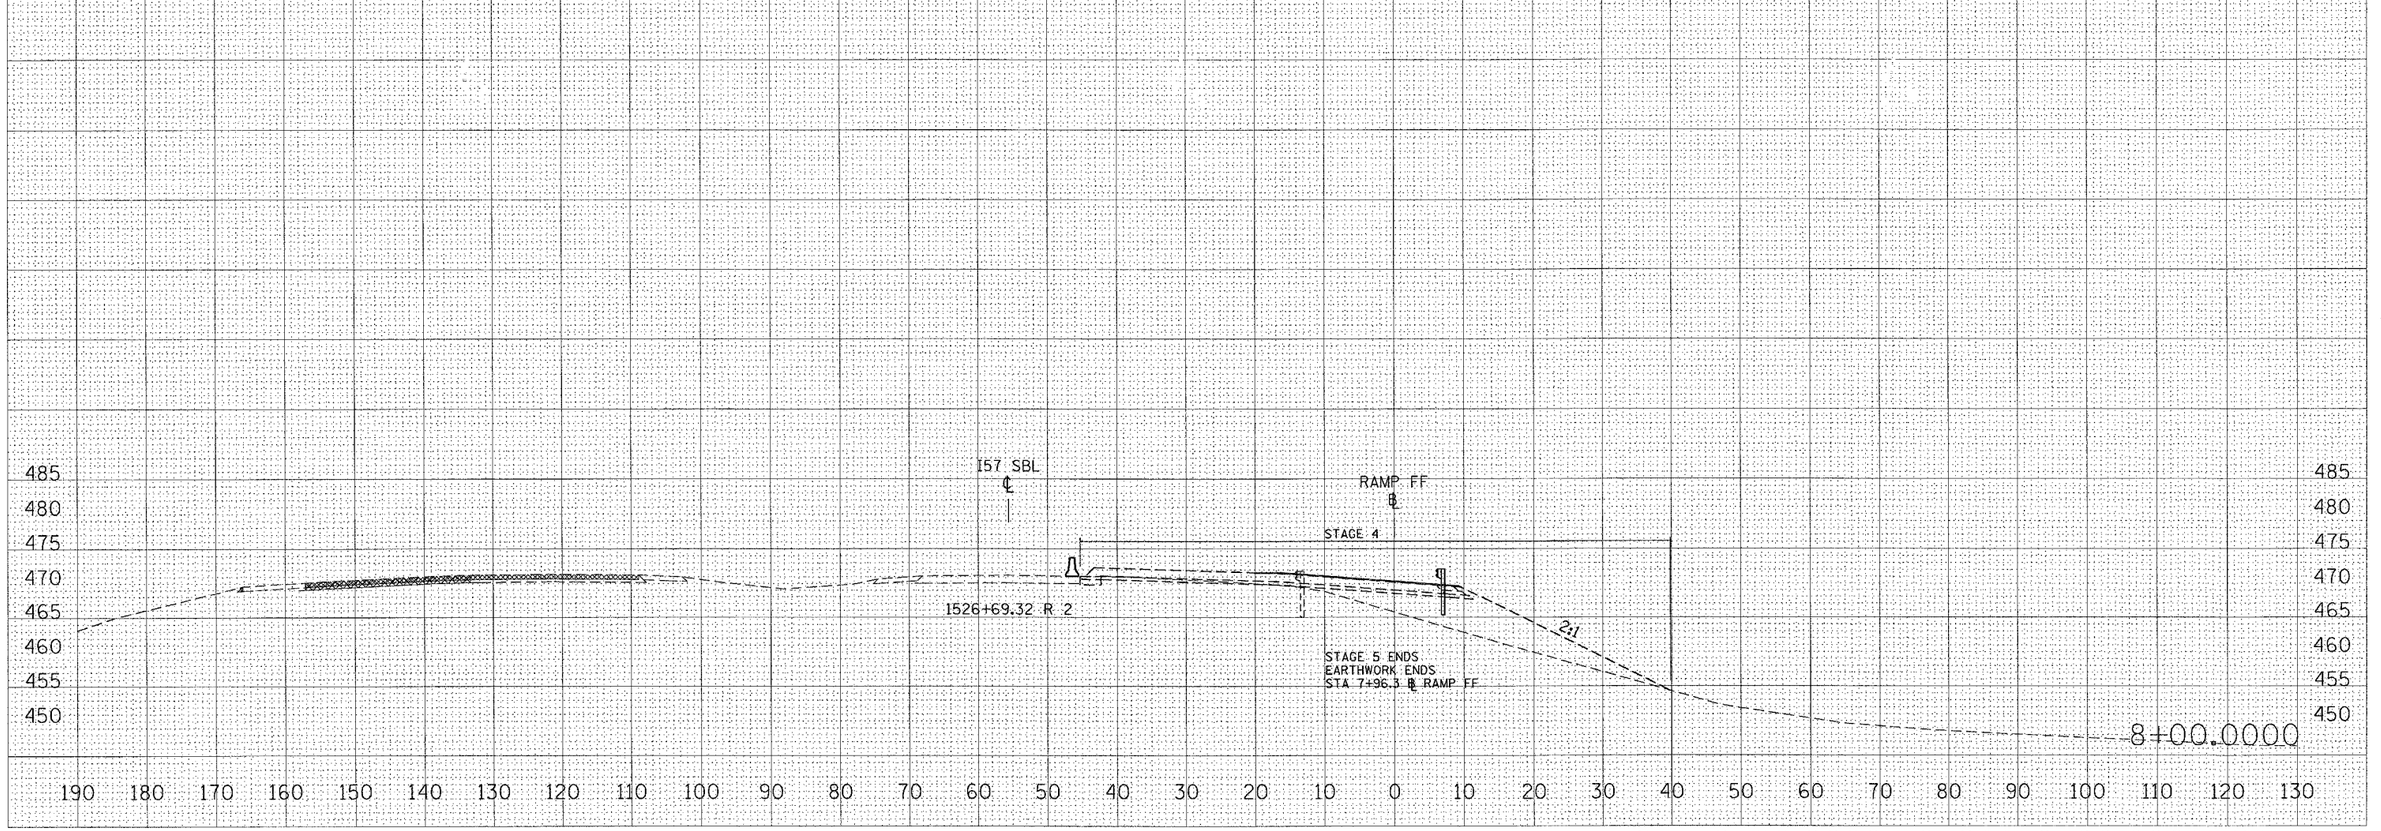

STA 8+00.0000 TO STA 8+00.0000 RAMP FF