CONTRACT NO. 98950

F.A. RTE.	SECTION	COUNTY	TOTAL SHEETS	SHEET NO.
*	**	WILLIAMSON	917	452

STA. 8+50.0000 TO STA. 9+00.0000

FED. ROAD DIST. NO. | ILLINOIS | FED. AID PROJECT

* I-57, & OLD IL 13 (FAU 9629)
** (X1-6-2)VB-2,(X1-6)HBK-2

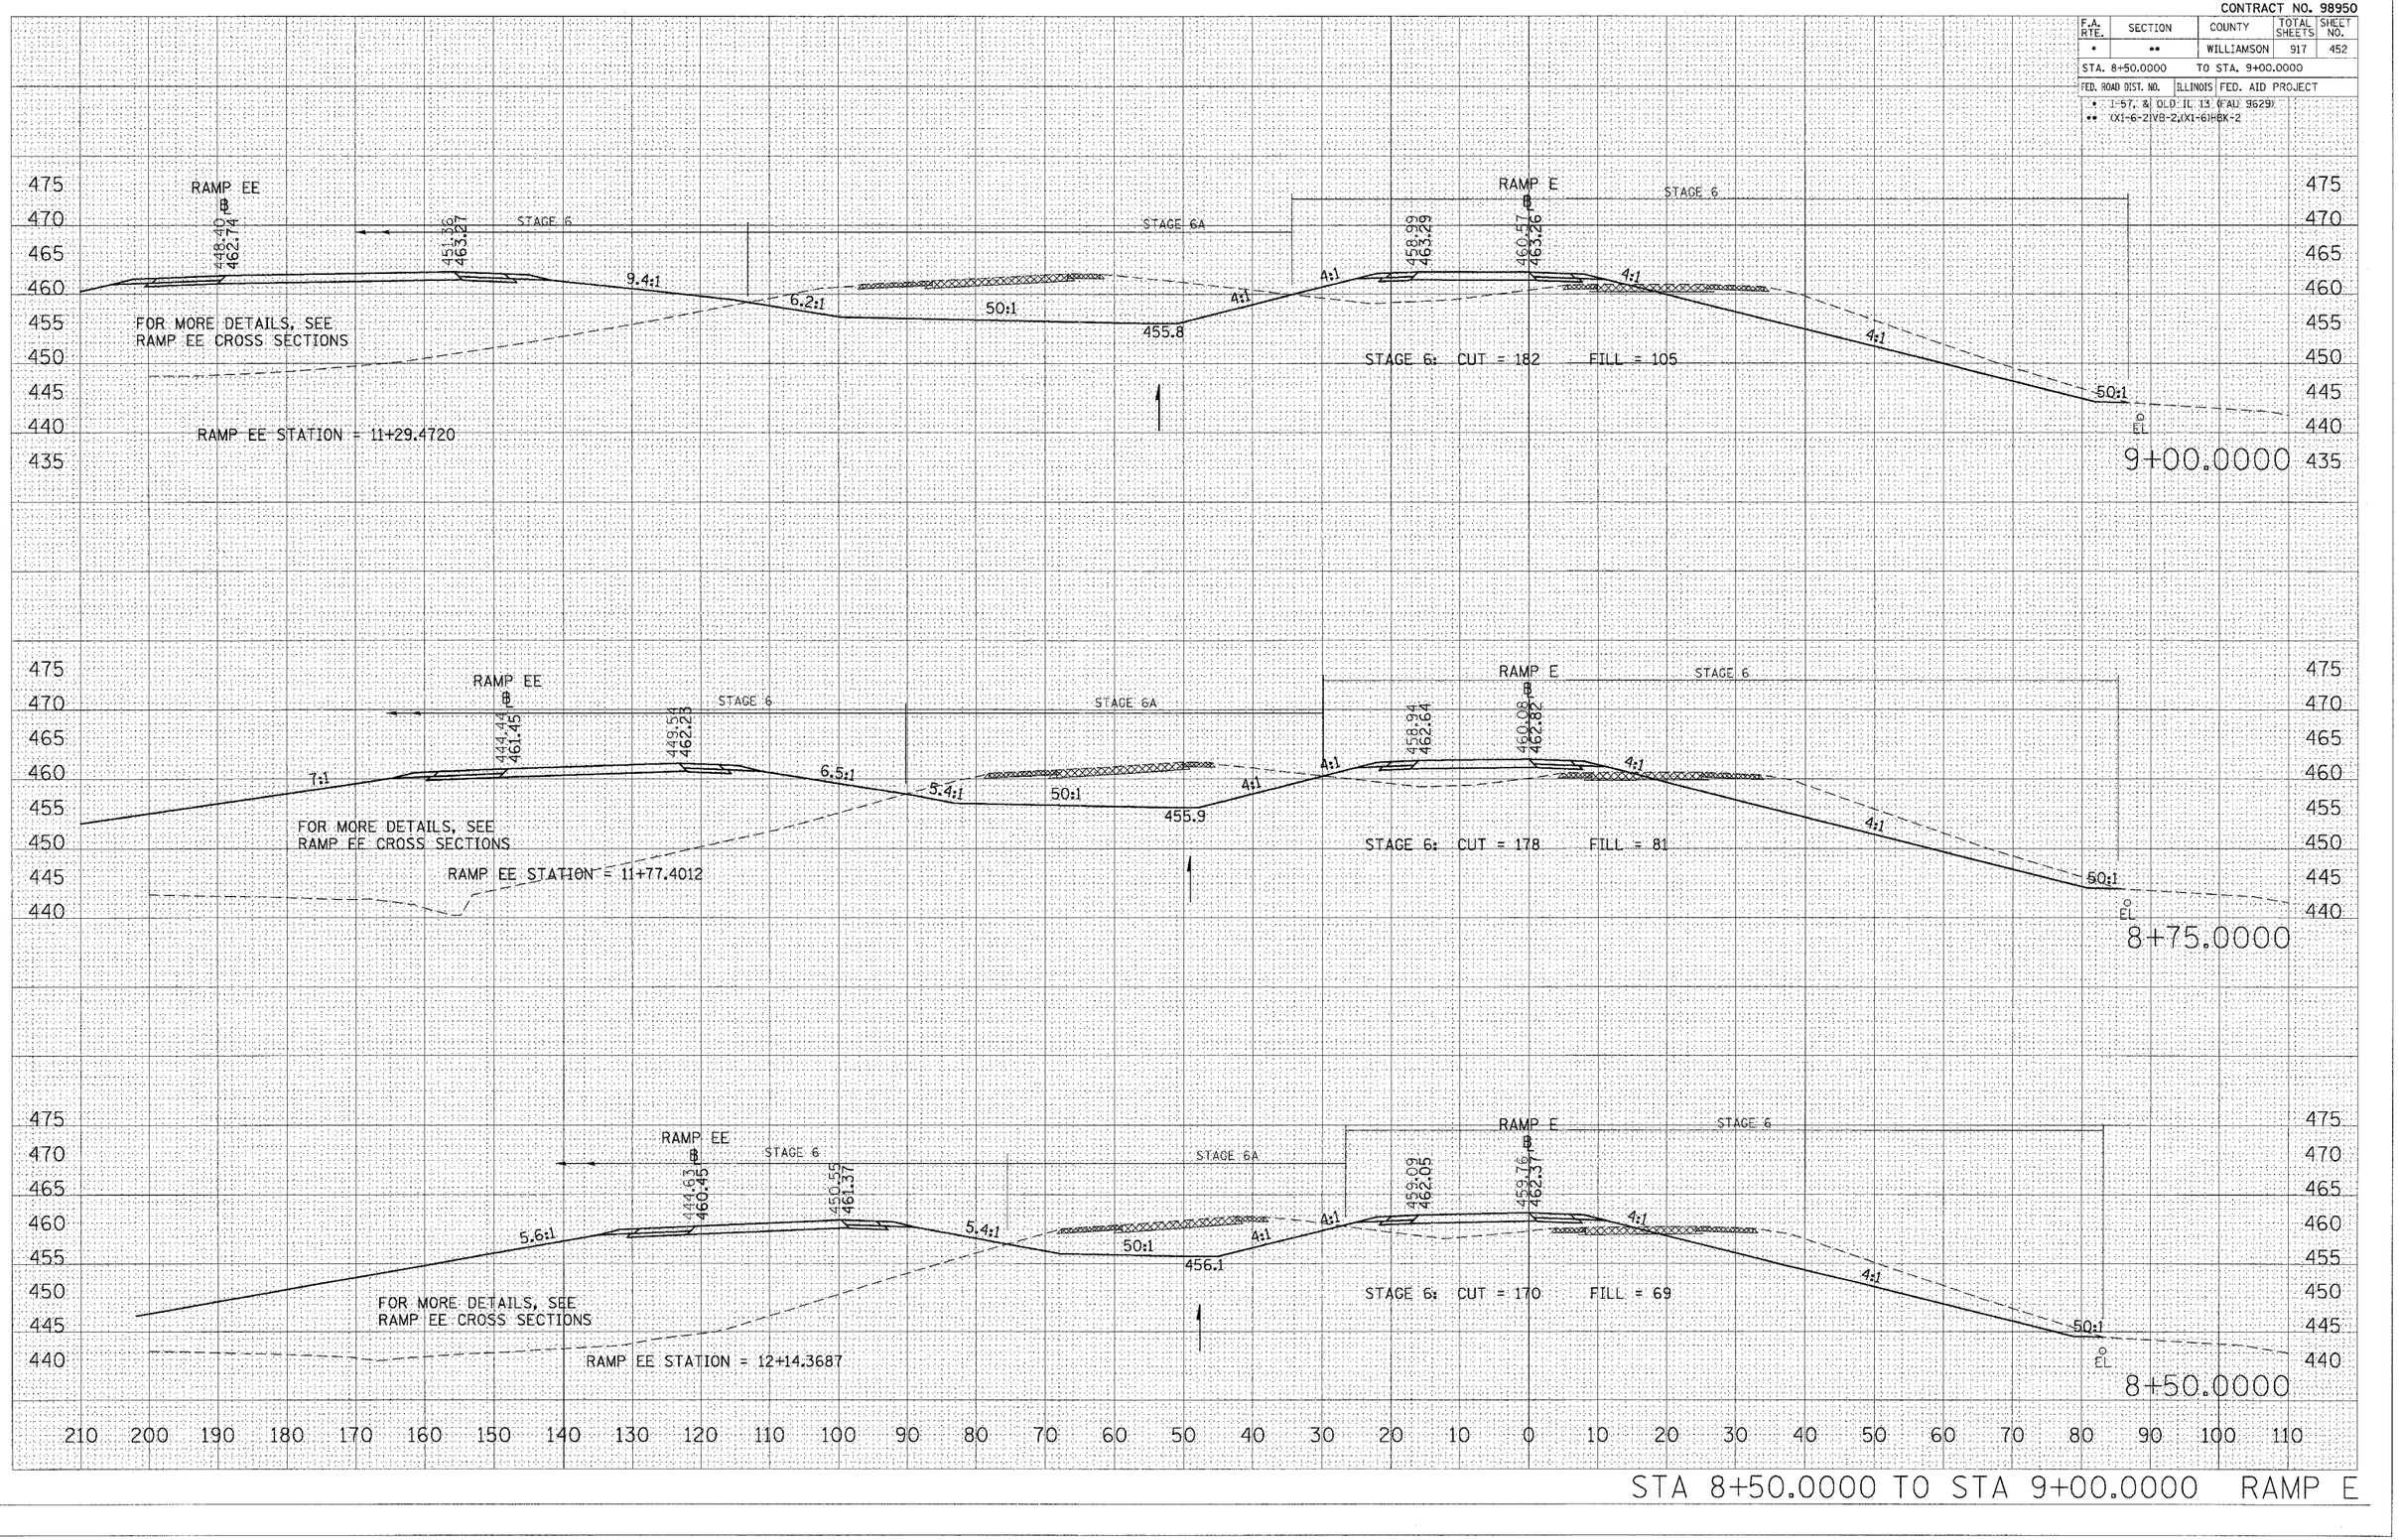

STA 8+50.0000 TO STA 9+00.0000 RAMP E

FINAL SURVEY / ORIGINAL SURVEY
NO. | BY | DATE
SURVEYED
PLOTTED
TEMPLATE
NOTE BOOK
AREAS
AREAS CHECKED

PLOT DATE = 10/26/2006
FILE NAME = c:\projects\98288C1\sht\3rramp##RMPE.dgn
MICROSTATION = V8 XM
USER NAME = lavendeba