CONTRACT NO. 98950

F.A. RTE.	SECTION	COUNTY	TOTAL SHEETS	SHEET NO.
*	**	WILLIAMSON	91	82
STA. 10+00.0000		TO STA. 10+50.0000		
FED. ROAD DIST. NO.	ILLINOIS	FED. AID PROJECT		

* I-57, & OLD IL 13 (FAU 9629).
** (X1-6-21VB-2,X1-6)HBX-2

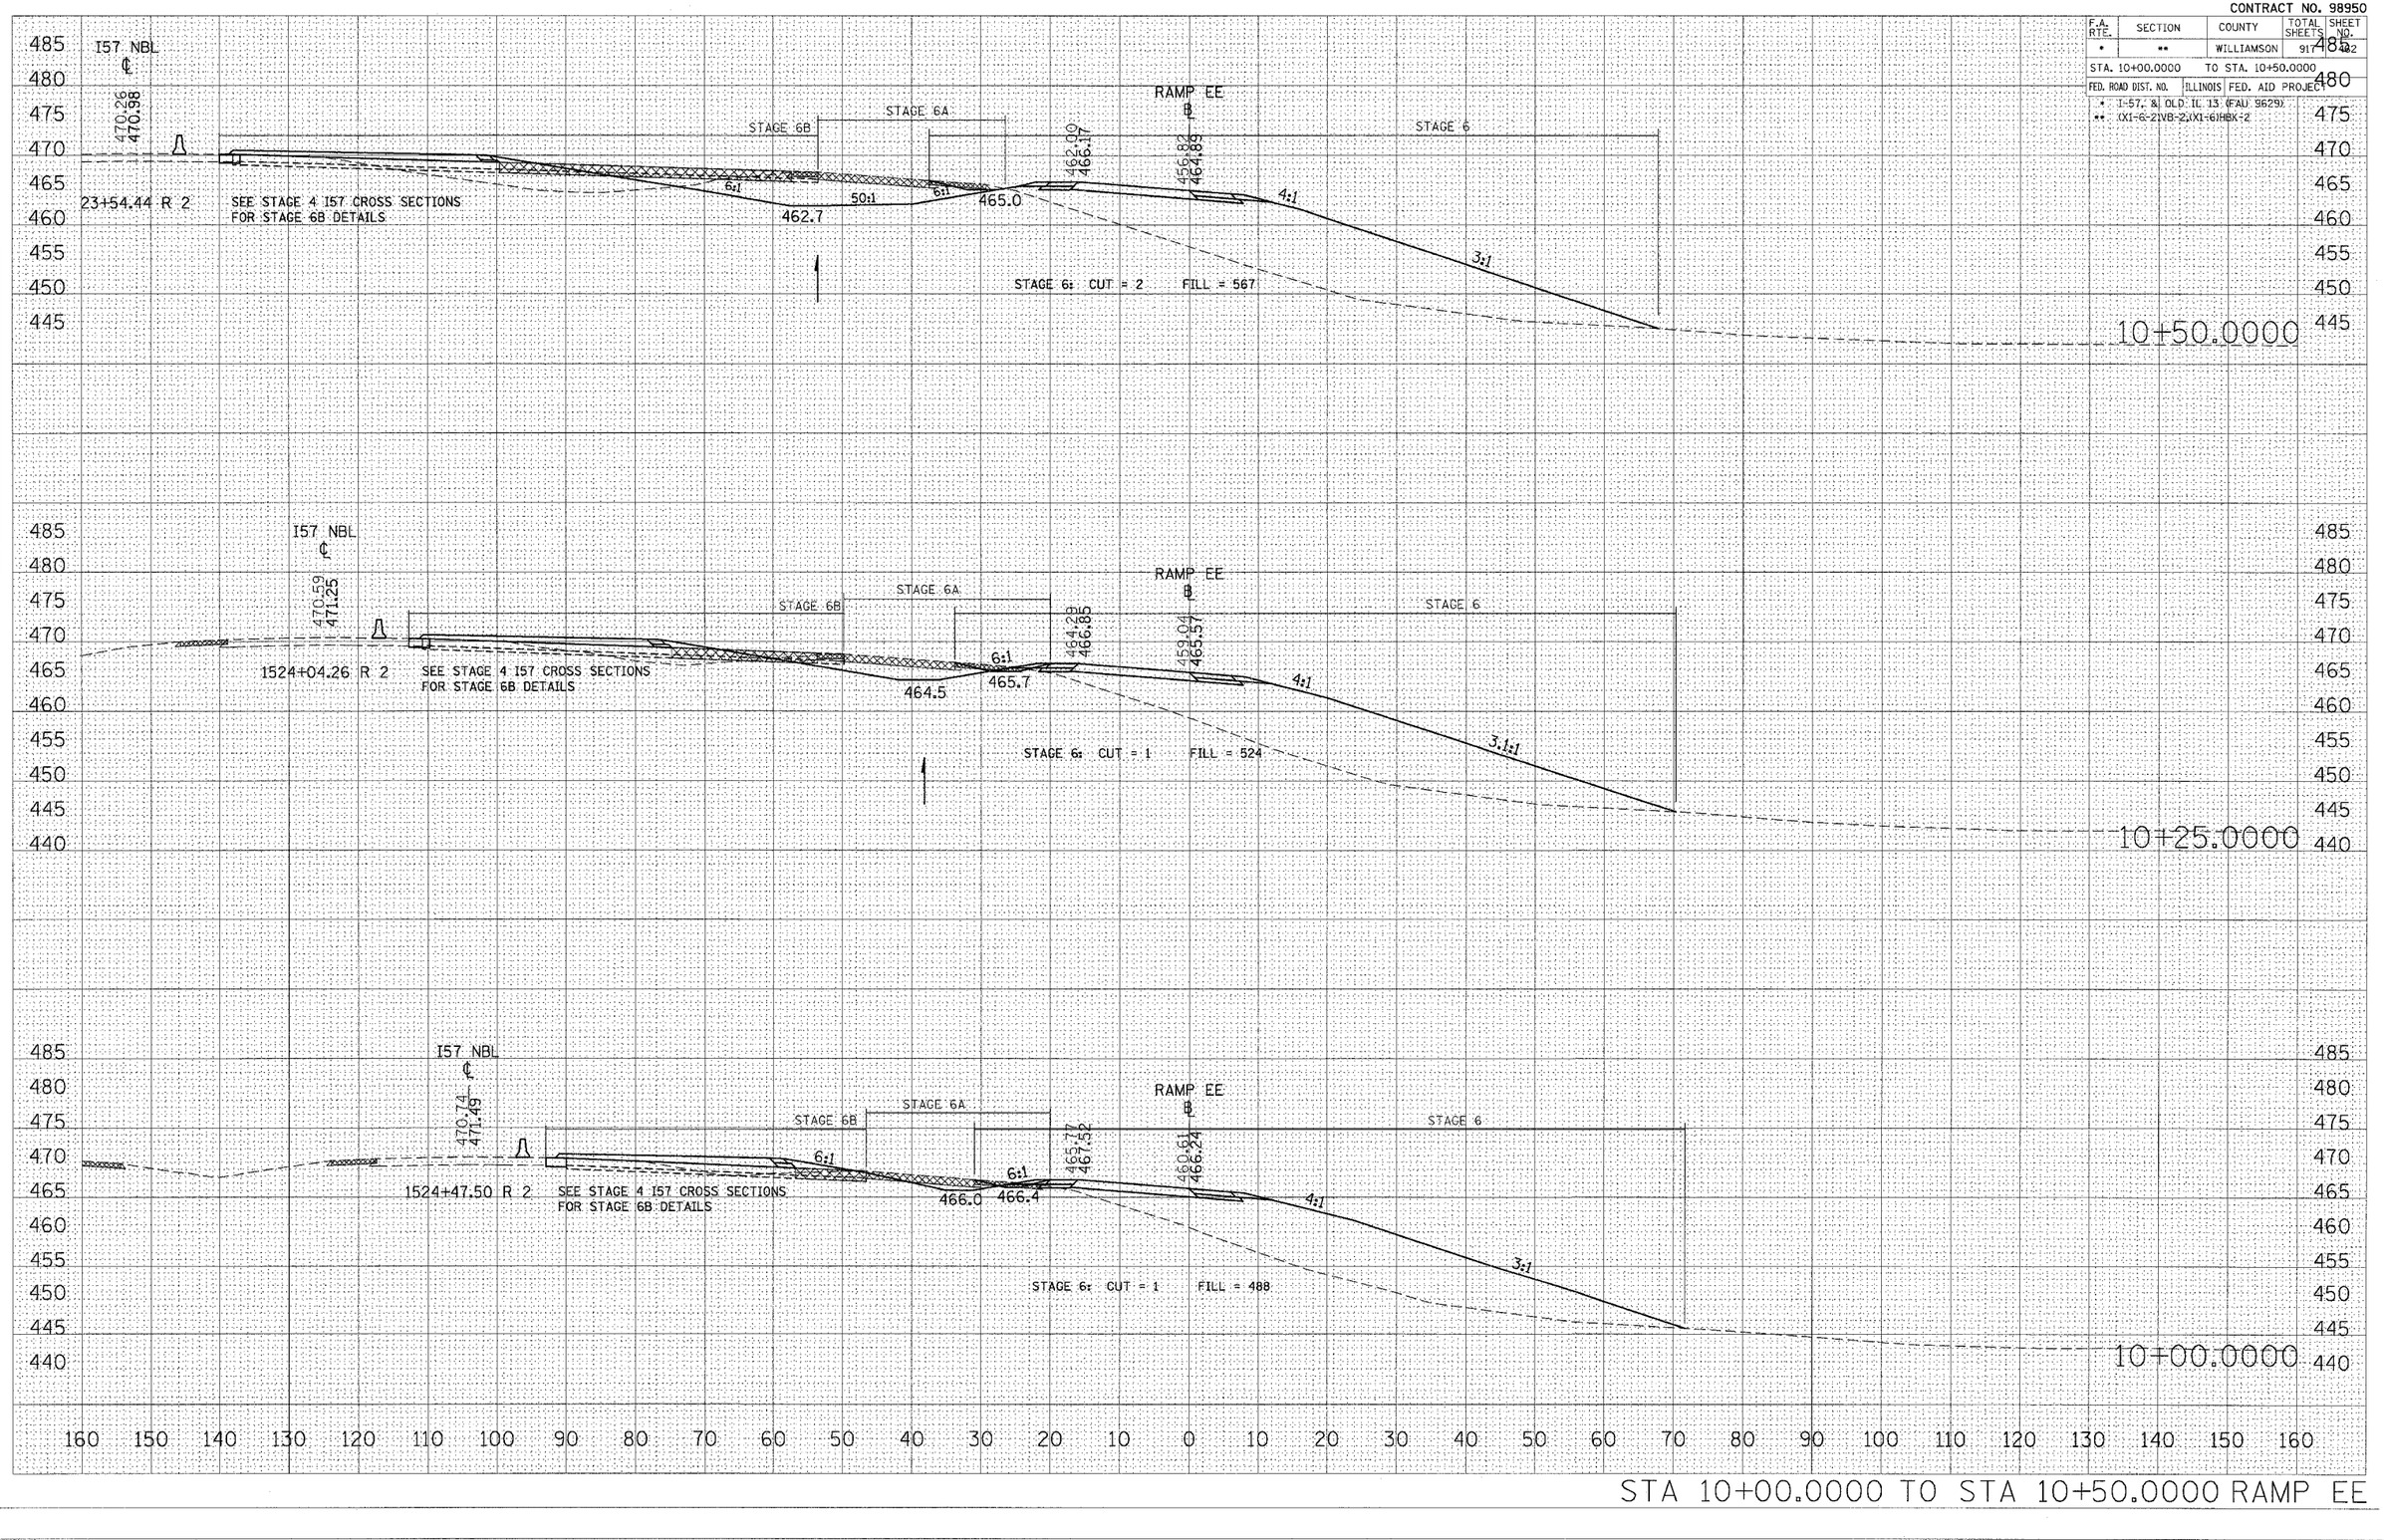

STA 10+00.0000 TO STA 10+50.0000 RAMP EE

FINAL SURVEY — SURVEYED, PLOTTED, TEMPLATE, AREAS, AREAS CHECKED, BY, DATE, NOTE BOOK, NO.

ORIGINAL SURVEY — SURVEYED, PLOTTED, TEMPLATE, AREAS, AREAS CHECKED, BY, DATE, NOTE BOOK, NO.

PLOT DATE = 10/26/2006
FILE NAME = c:\projects\782502\old15\xr-ramp-ee-sht-ee2.
PLOT SCALE = 1.0000 '/ IN.
PLOT STYLE = HIGHRES.STB
USER NAME = lawenderka