CONTRACT NO. 98950

F.A. RTE.	SECTION	COUNTY	TOTAL SHEETS	SHEET NO.
*	**	WILLIAMSON	917	535
STA.		TO STA.		
FED. ROAD DIST. NO.		ILLINOIS	FED. AID PROJECT	

* I-57, & OLD IL 13 (FAU 9629)
** (X1-6-2)VB-2,(X1-6)HBK-2

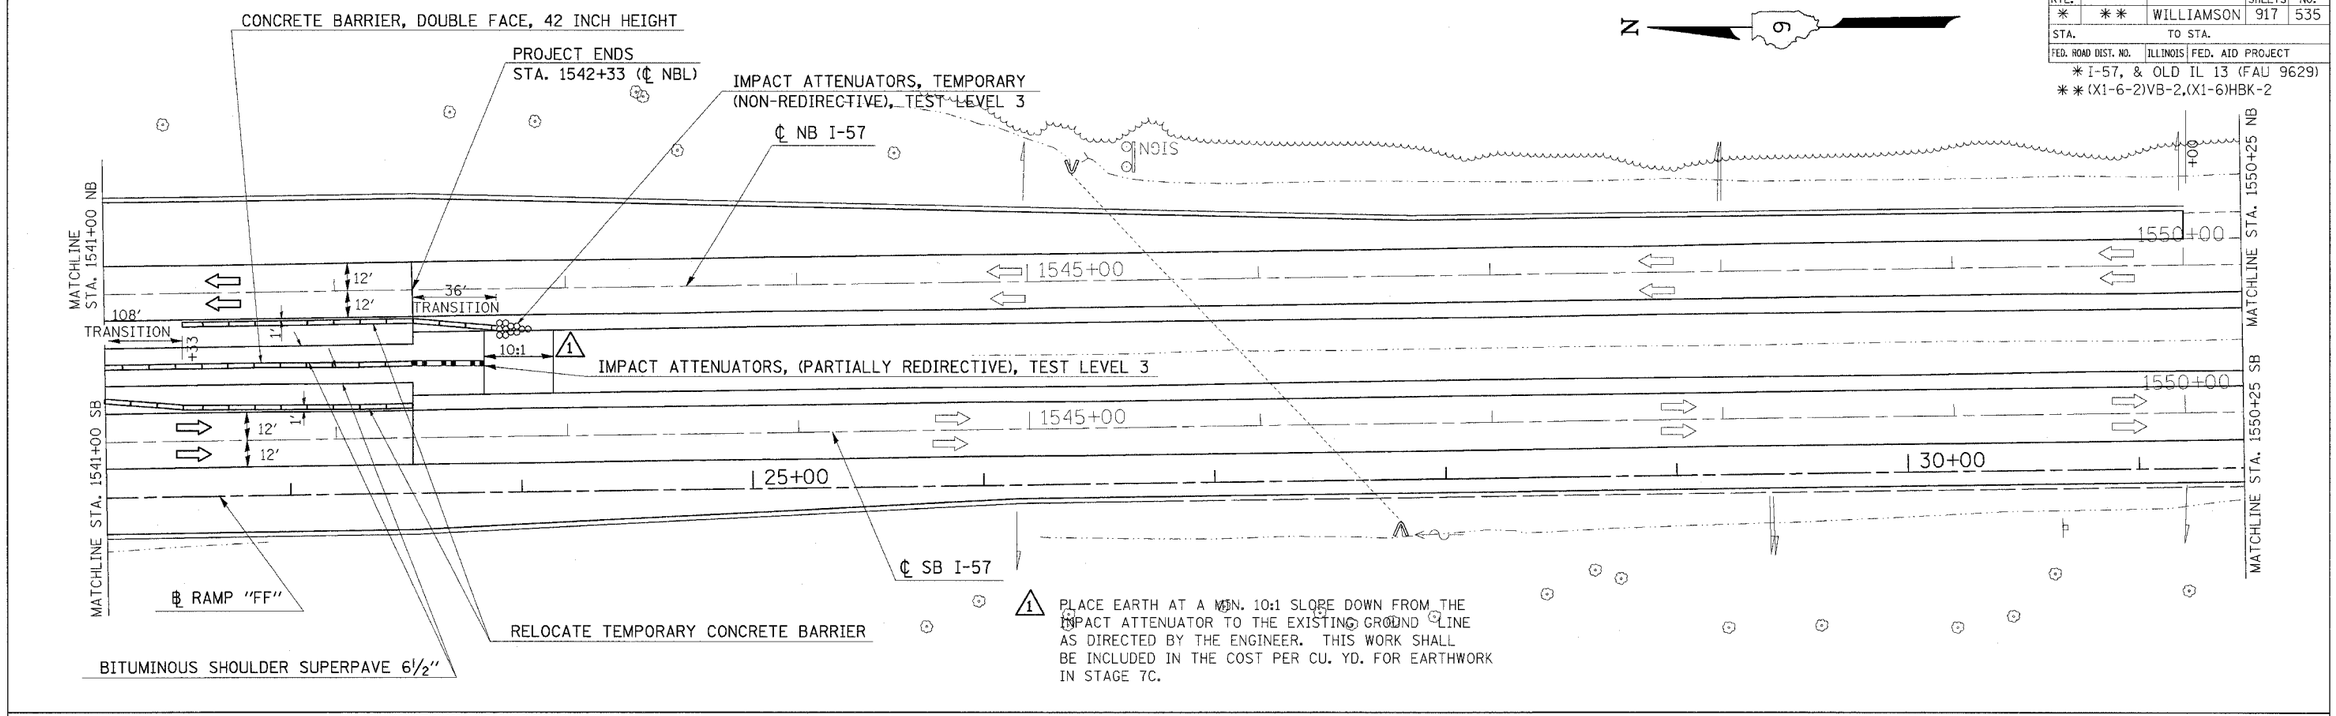

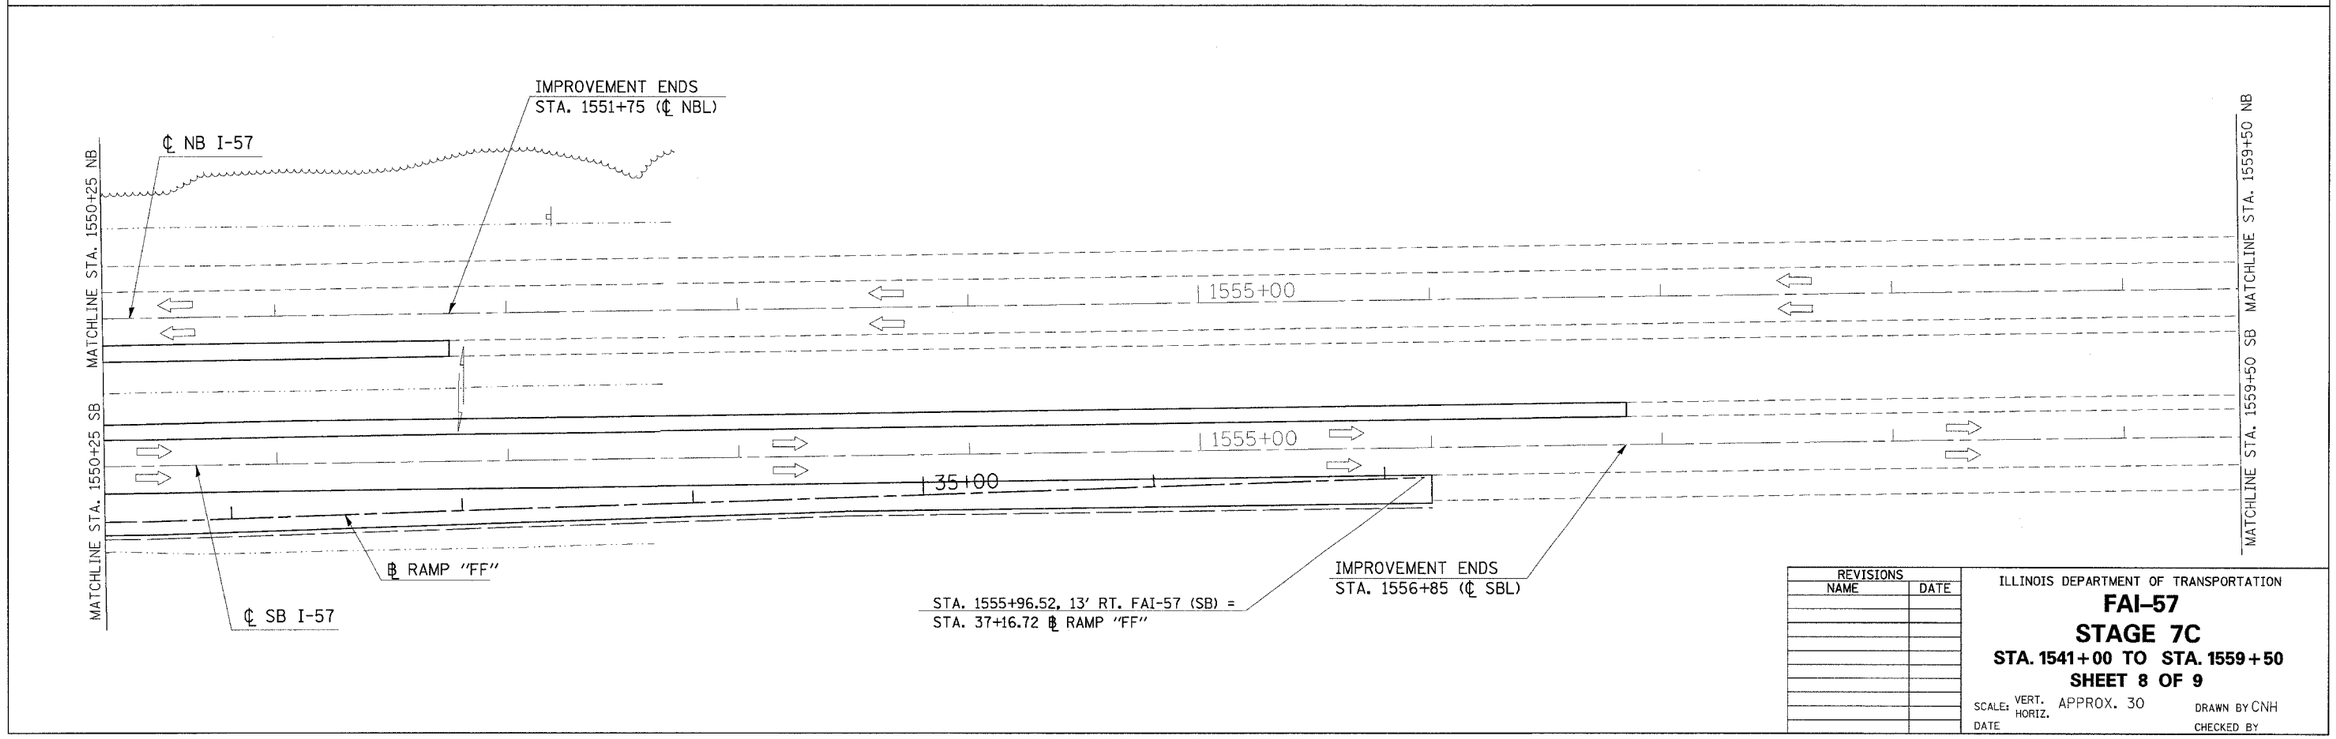

REVISIONS	
NAME	DATE

ILLINOIS DEPARTMENT OF TRANSPORTATION

FAI-57

STAGE 7C

STA. 1541+00 TO STA. 1559+50

SHEET 8 OF 9

SCALE: VERT. HORIZ. APPROX. 30

DATE

DRAWN BY CNH

CHECKED BY

PLOT DATE = 1/16/2007
FILE NAME = c:\pwworking\d902802\ulat57\sesgsppp.dgn
PLOT SCALE = 30.0000 ' / IN.
USER NAME = headcn