CONTRACT NO. 98950

F.A. RTE.	SECTION	COUNTY	TOTAL SHEETS	SHEET NO.
*	**	WILLIAMSON	917	553
STA. 1513+66.4968		TO STA. 1514+00.0000		
FED. ROAD DIST. NO.	ILLINOIS	FED. AID PROJECT		

* I-57, & OLD IL 13 (FAU 9629)
** (X1-6-21VB-2,(X1-6)R8X-2

FINAL SURVEY — NOTE BOOK NO. — SURVEYED — DRAWN — TEMPLATE — AREAS — AREAS CHECKED — BY — DATE

ORIGINAL SURVEY — SURVEYED — DRAWN — TEMPLATE — AREAS — AREAS CHECKED — BY — DATE

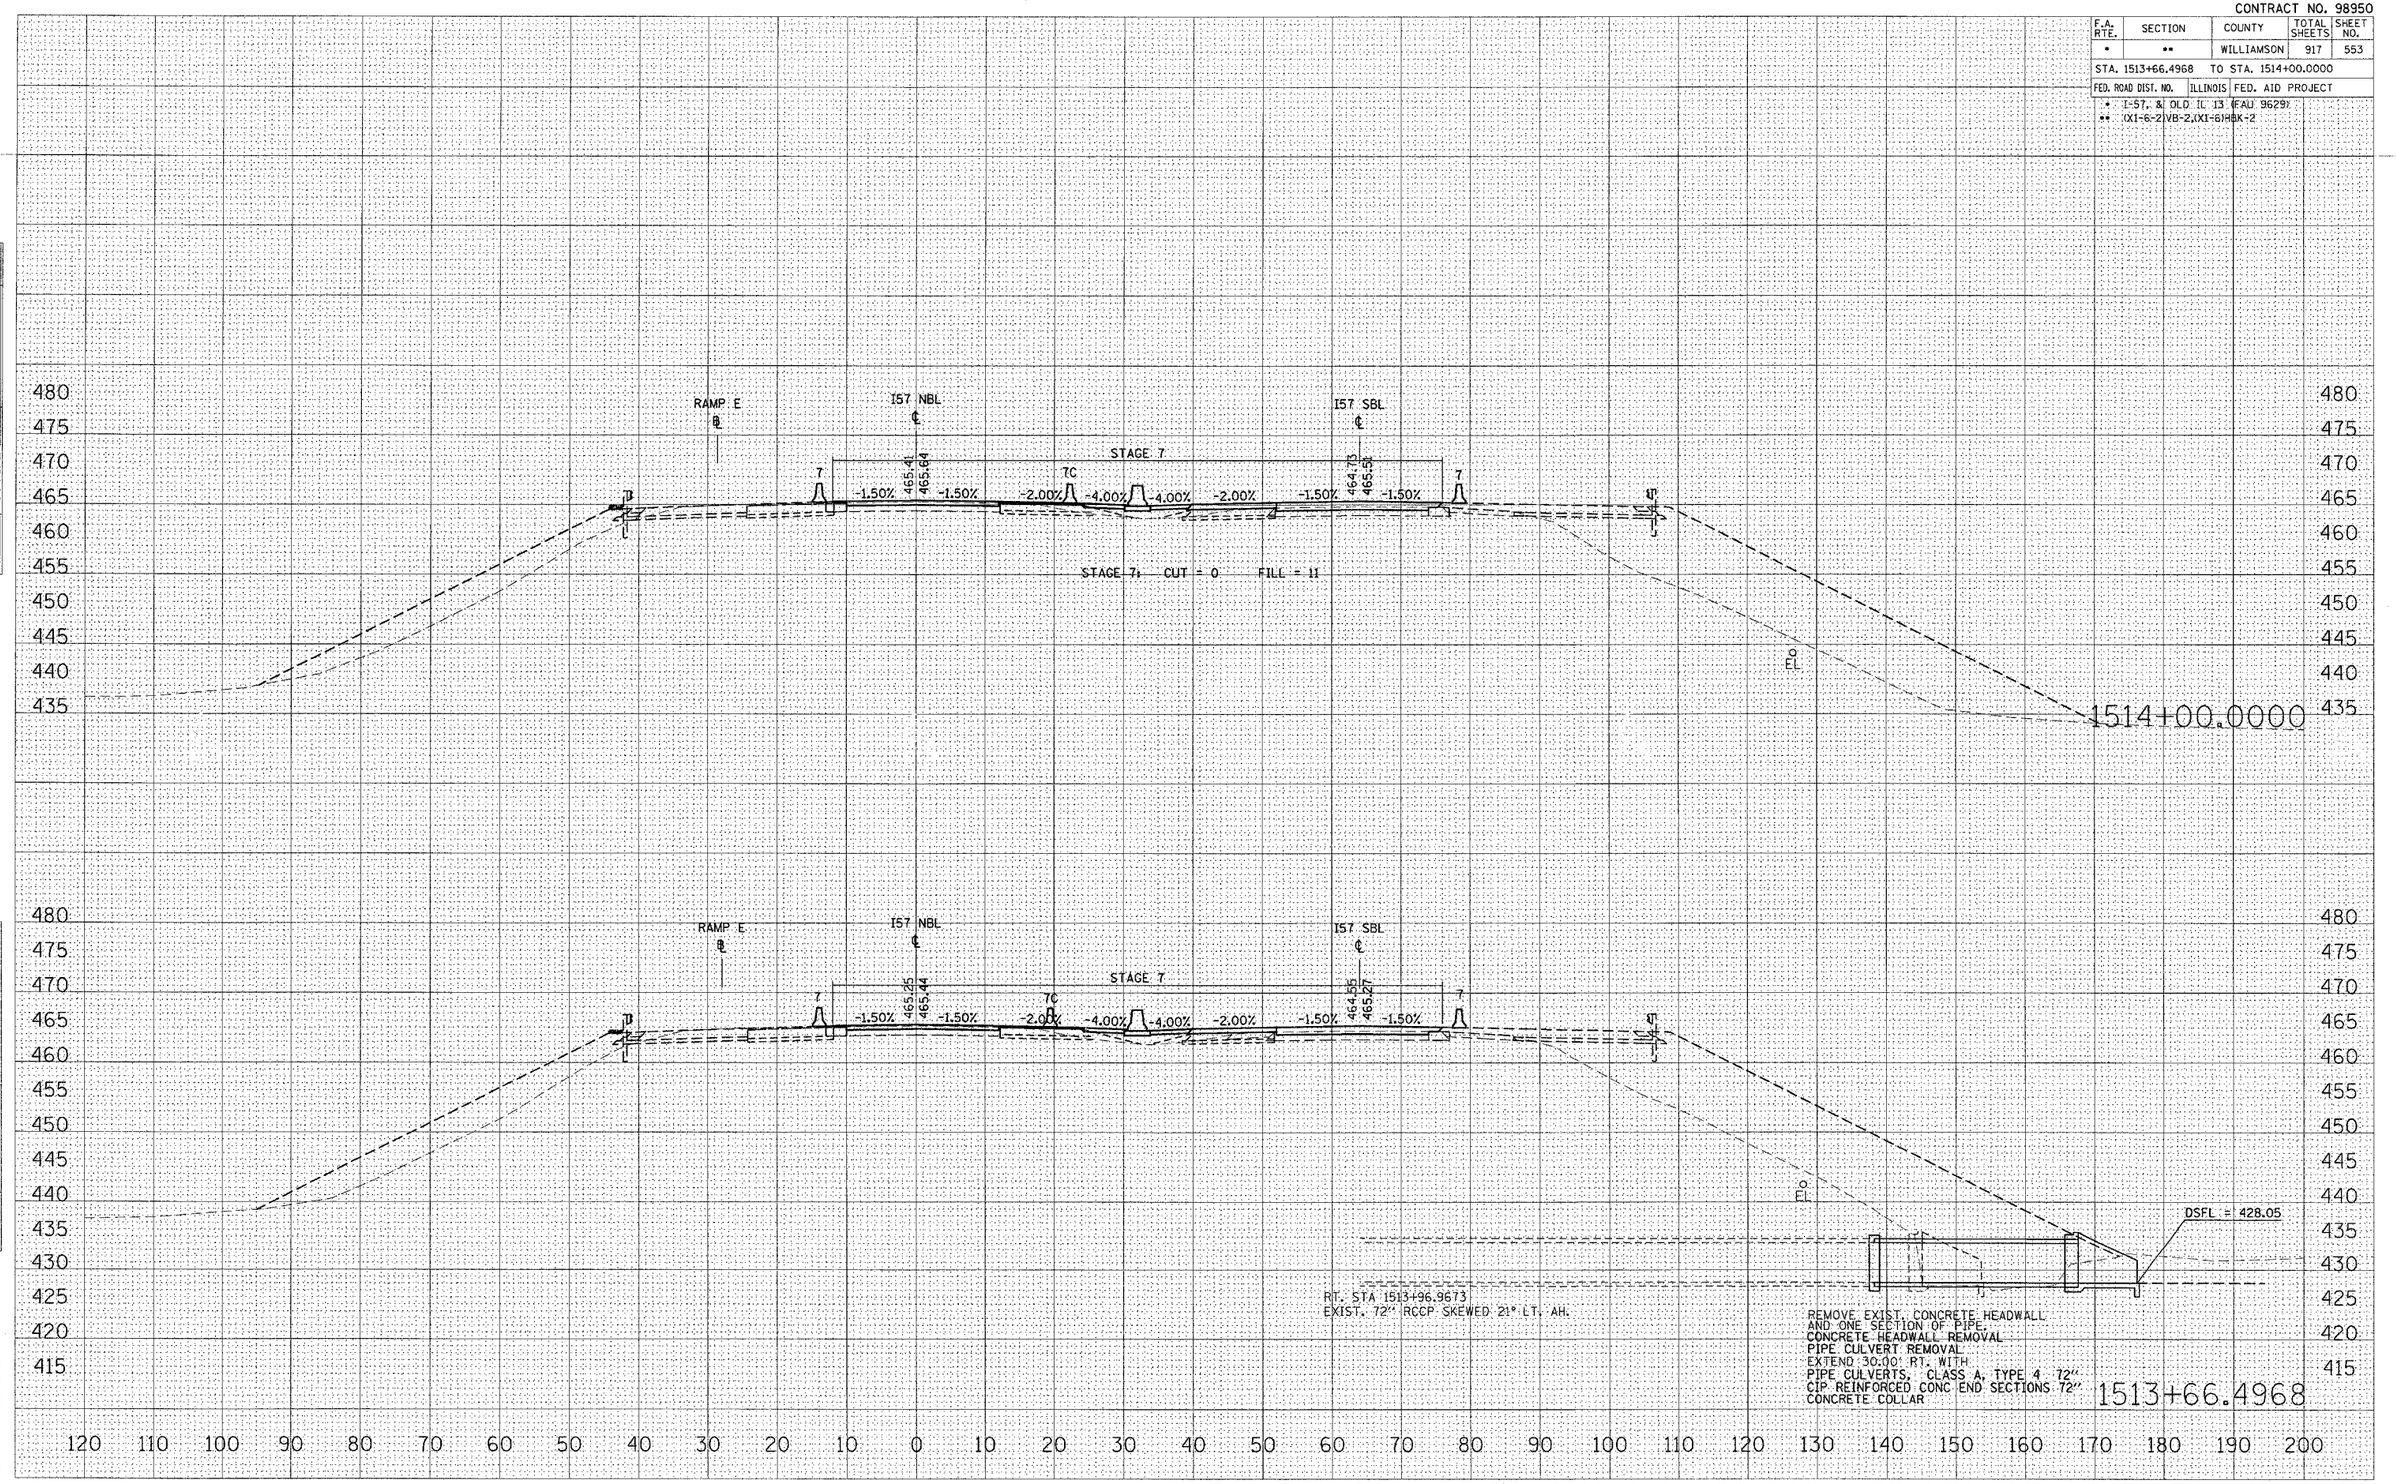

PLT DATE = 10/25/2006
FILL NAME = c:\projects\d902802\old13\rz157nbl13r.dgn
PLOT SCALE = 10.0000 ' / IN.
USER NAME = lowenderba

STA 1513+66.4968 TO STA 1514+00.0000 I57 NBL STAGE 7, 7A, 7B & 7C