CONTRACT NO. 98950

F.A. RTE.	SECTION	COUNTY	TOTAL SHEETS	SHEET NO.
*	**	WILLIAMSON	917	557
STA. 1517+50.0000 TO STA. 1518+50.0000				
FED. ROAD DIST. NO.	ILLINOIS	FED. AID PROJECT		

* I-57, & OLD IL 13 (FAU 9629)
** (X1-6-2)VB-2,(X1-6)HBK-2

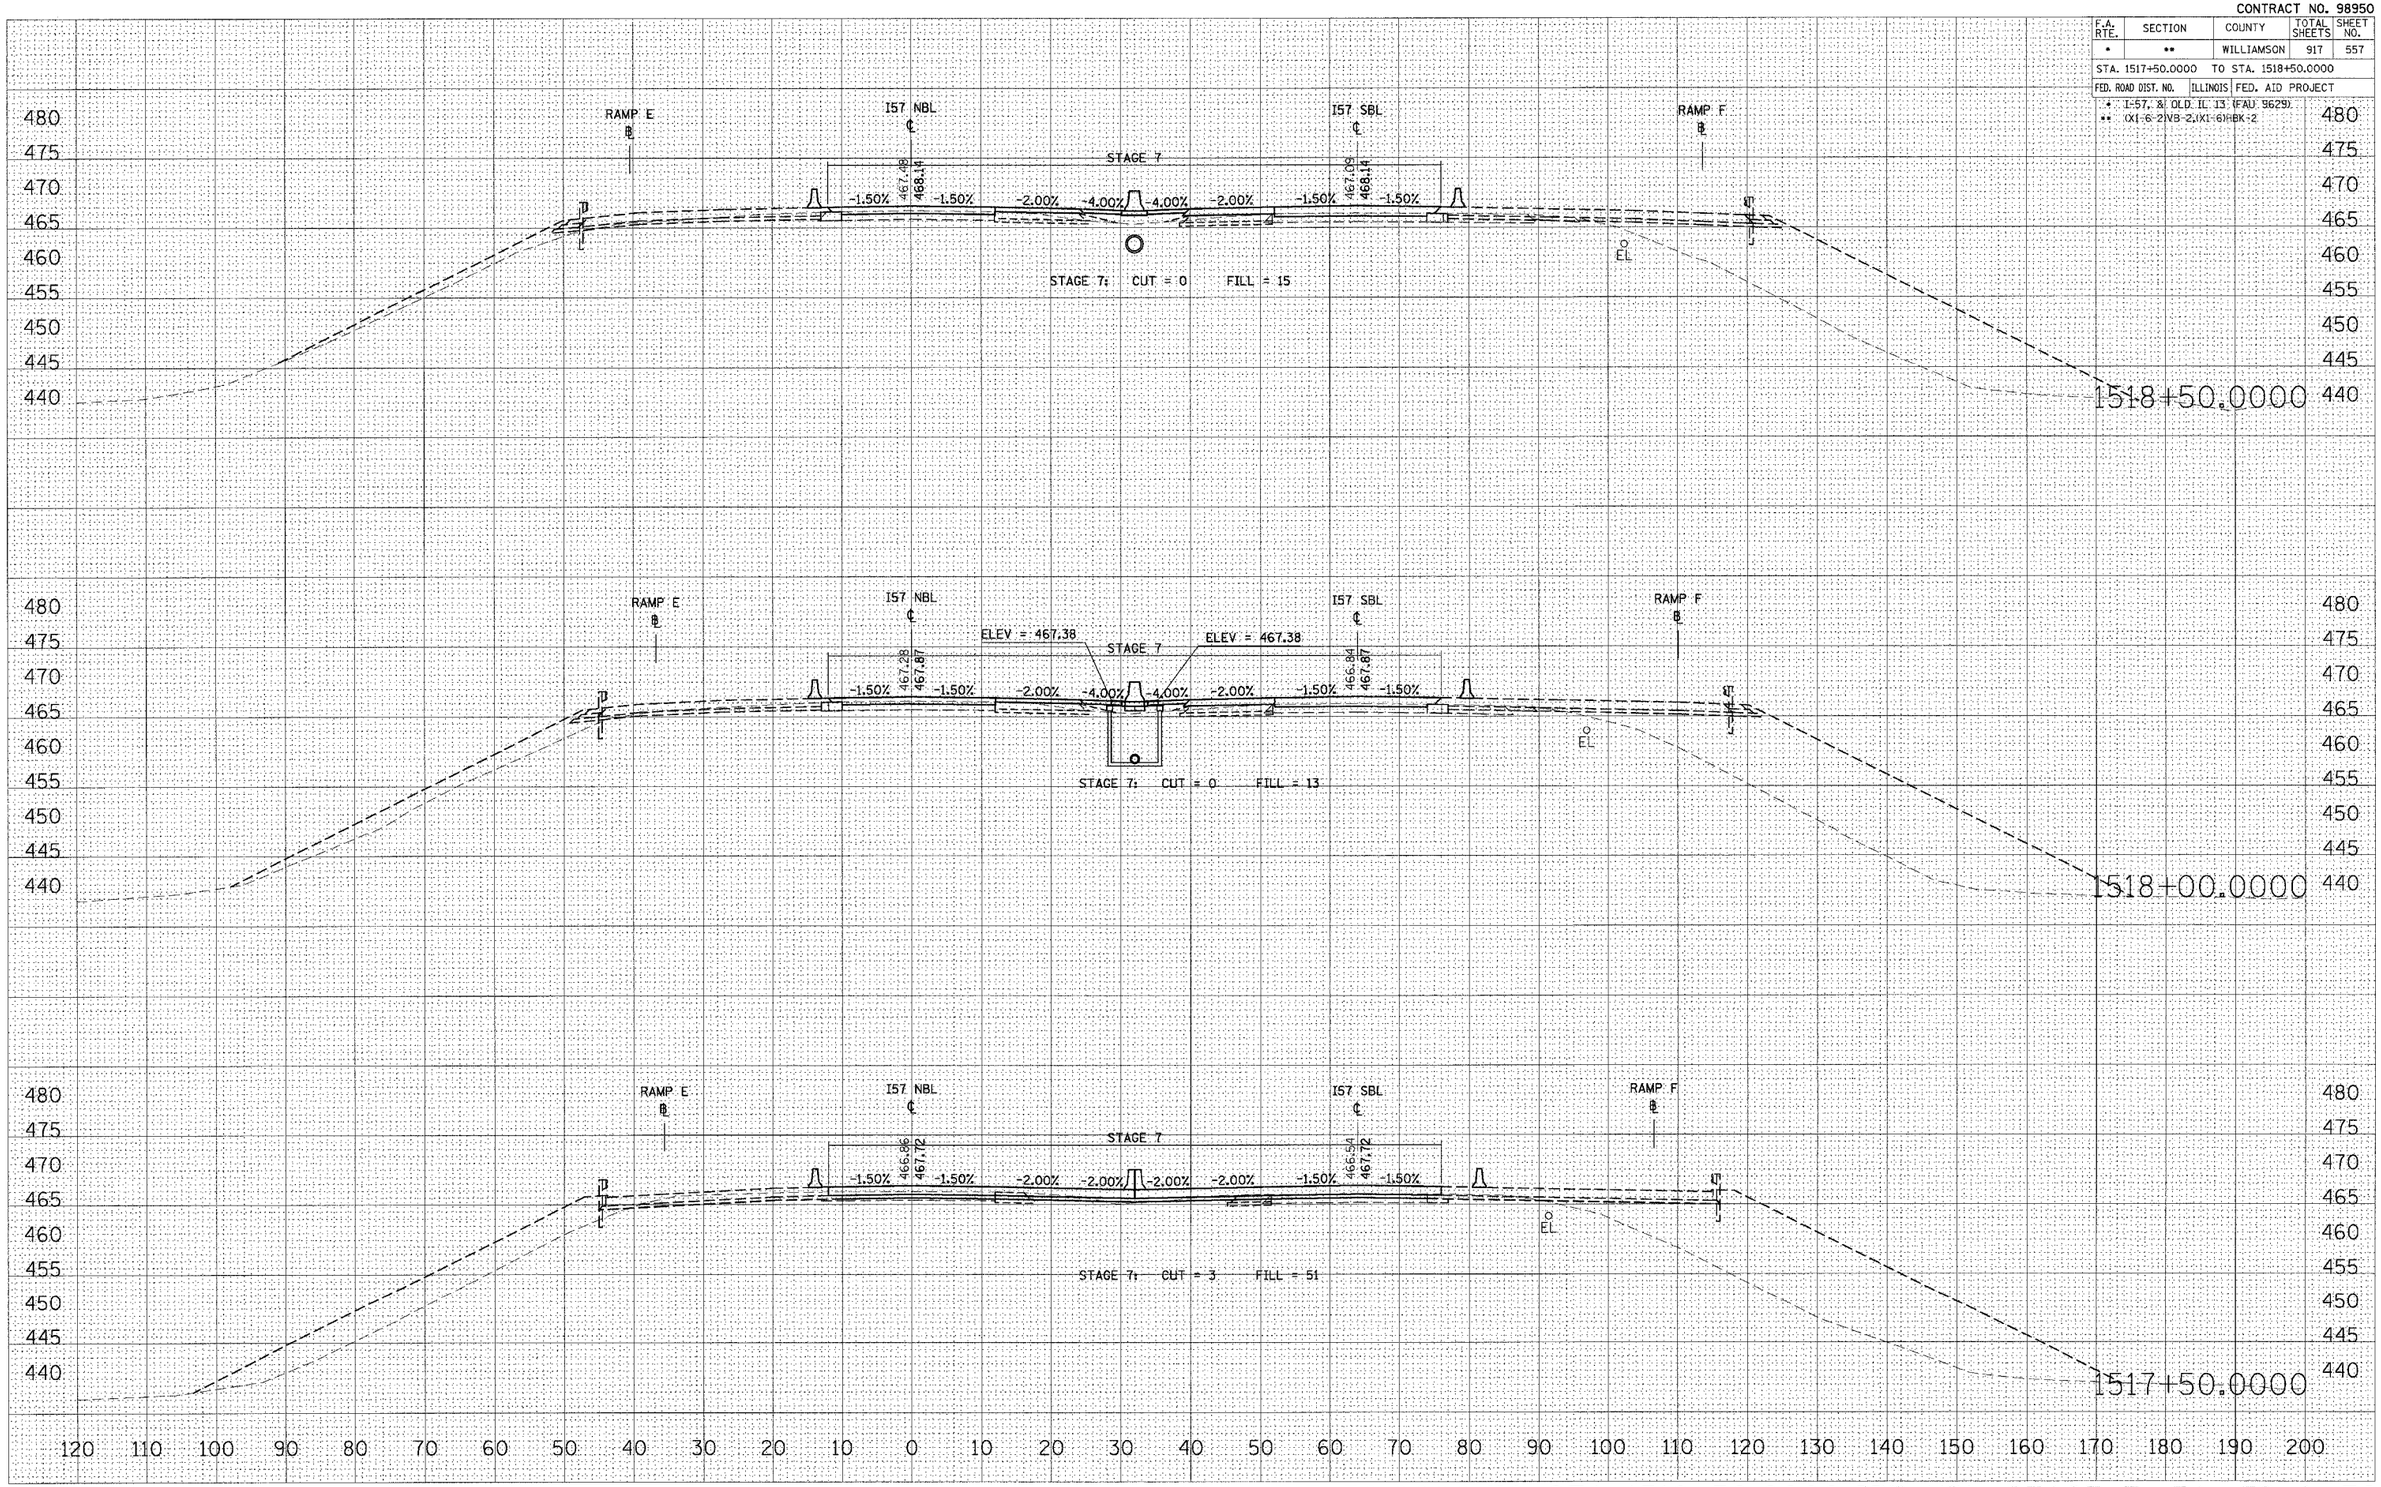

STA 1517+50.0000 TO STA 1518+50.0000 I57 NBL STAGE 7, 7A, 7B & 7C

FINAL SURVEY		BY	DATE
NOTE BOOK	SURVEYED		
	PLOTTED		
	TEMPLATE		
	AREAS		
NO.	AREAS CHECKED		

ORIGINAL SURVEY		BY	DATE
NOTE BOOK	SURVEYED		
	PLOTTED		
	TEMPLATE		
	AREAS		
NO.	AREAS CHECKED		

PLOT DATE = 12/13/2006
FILE NAME = c:\pw_work\pw_02\d0282\old15\xs157nbl0000.dgn
COUNTY = WILLIAMSON
USER NAME = Ian Swofford