CONTRACT NO. 98950

F.A. RTE.	SECTION	COUNTY	TOTAL SHEETS	SHEET NO.
*	**	WILLIAMSON	917	565
STA. 1529+50.0000	TO STA. 1530+50.0000			
FED. ROAD DIST. NO.	ILLINOIS	FED. AID PROJECT		

* I-57, & OLD IL 13 (FAU 9629)
** (X1-6-2)VB-2,(X1-6)HBK-2

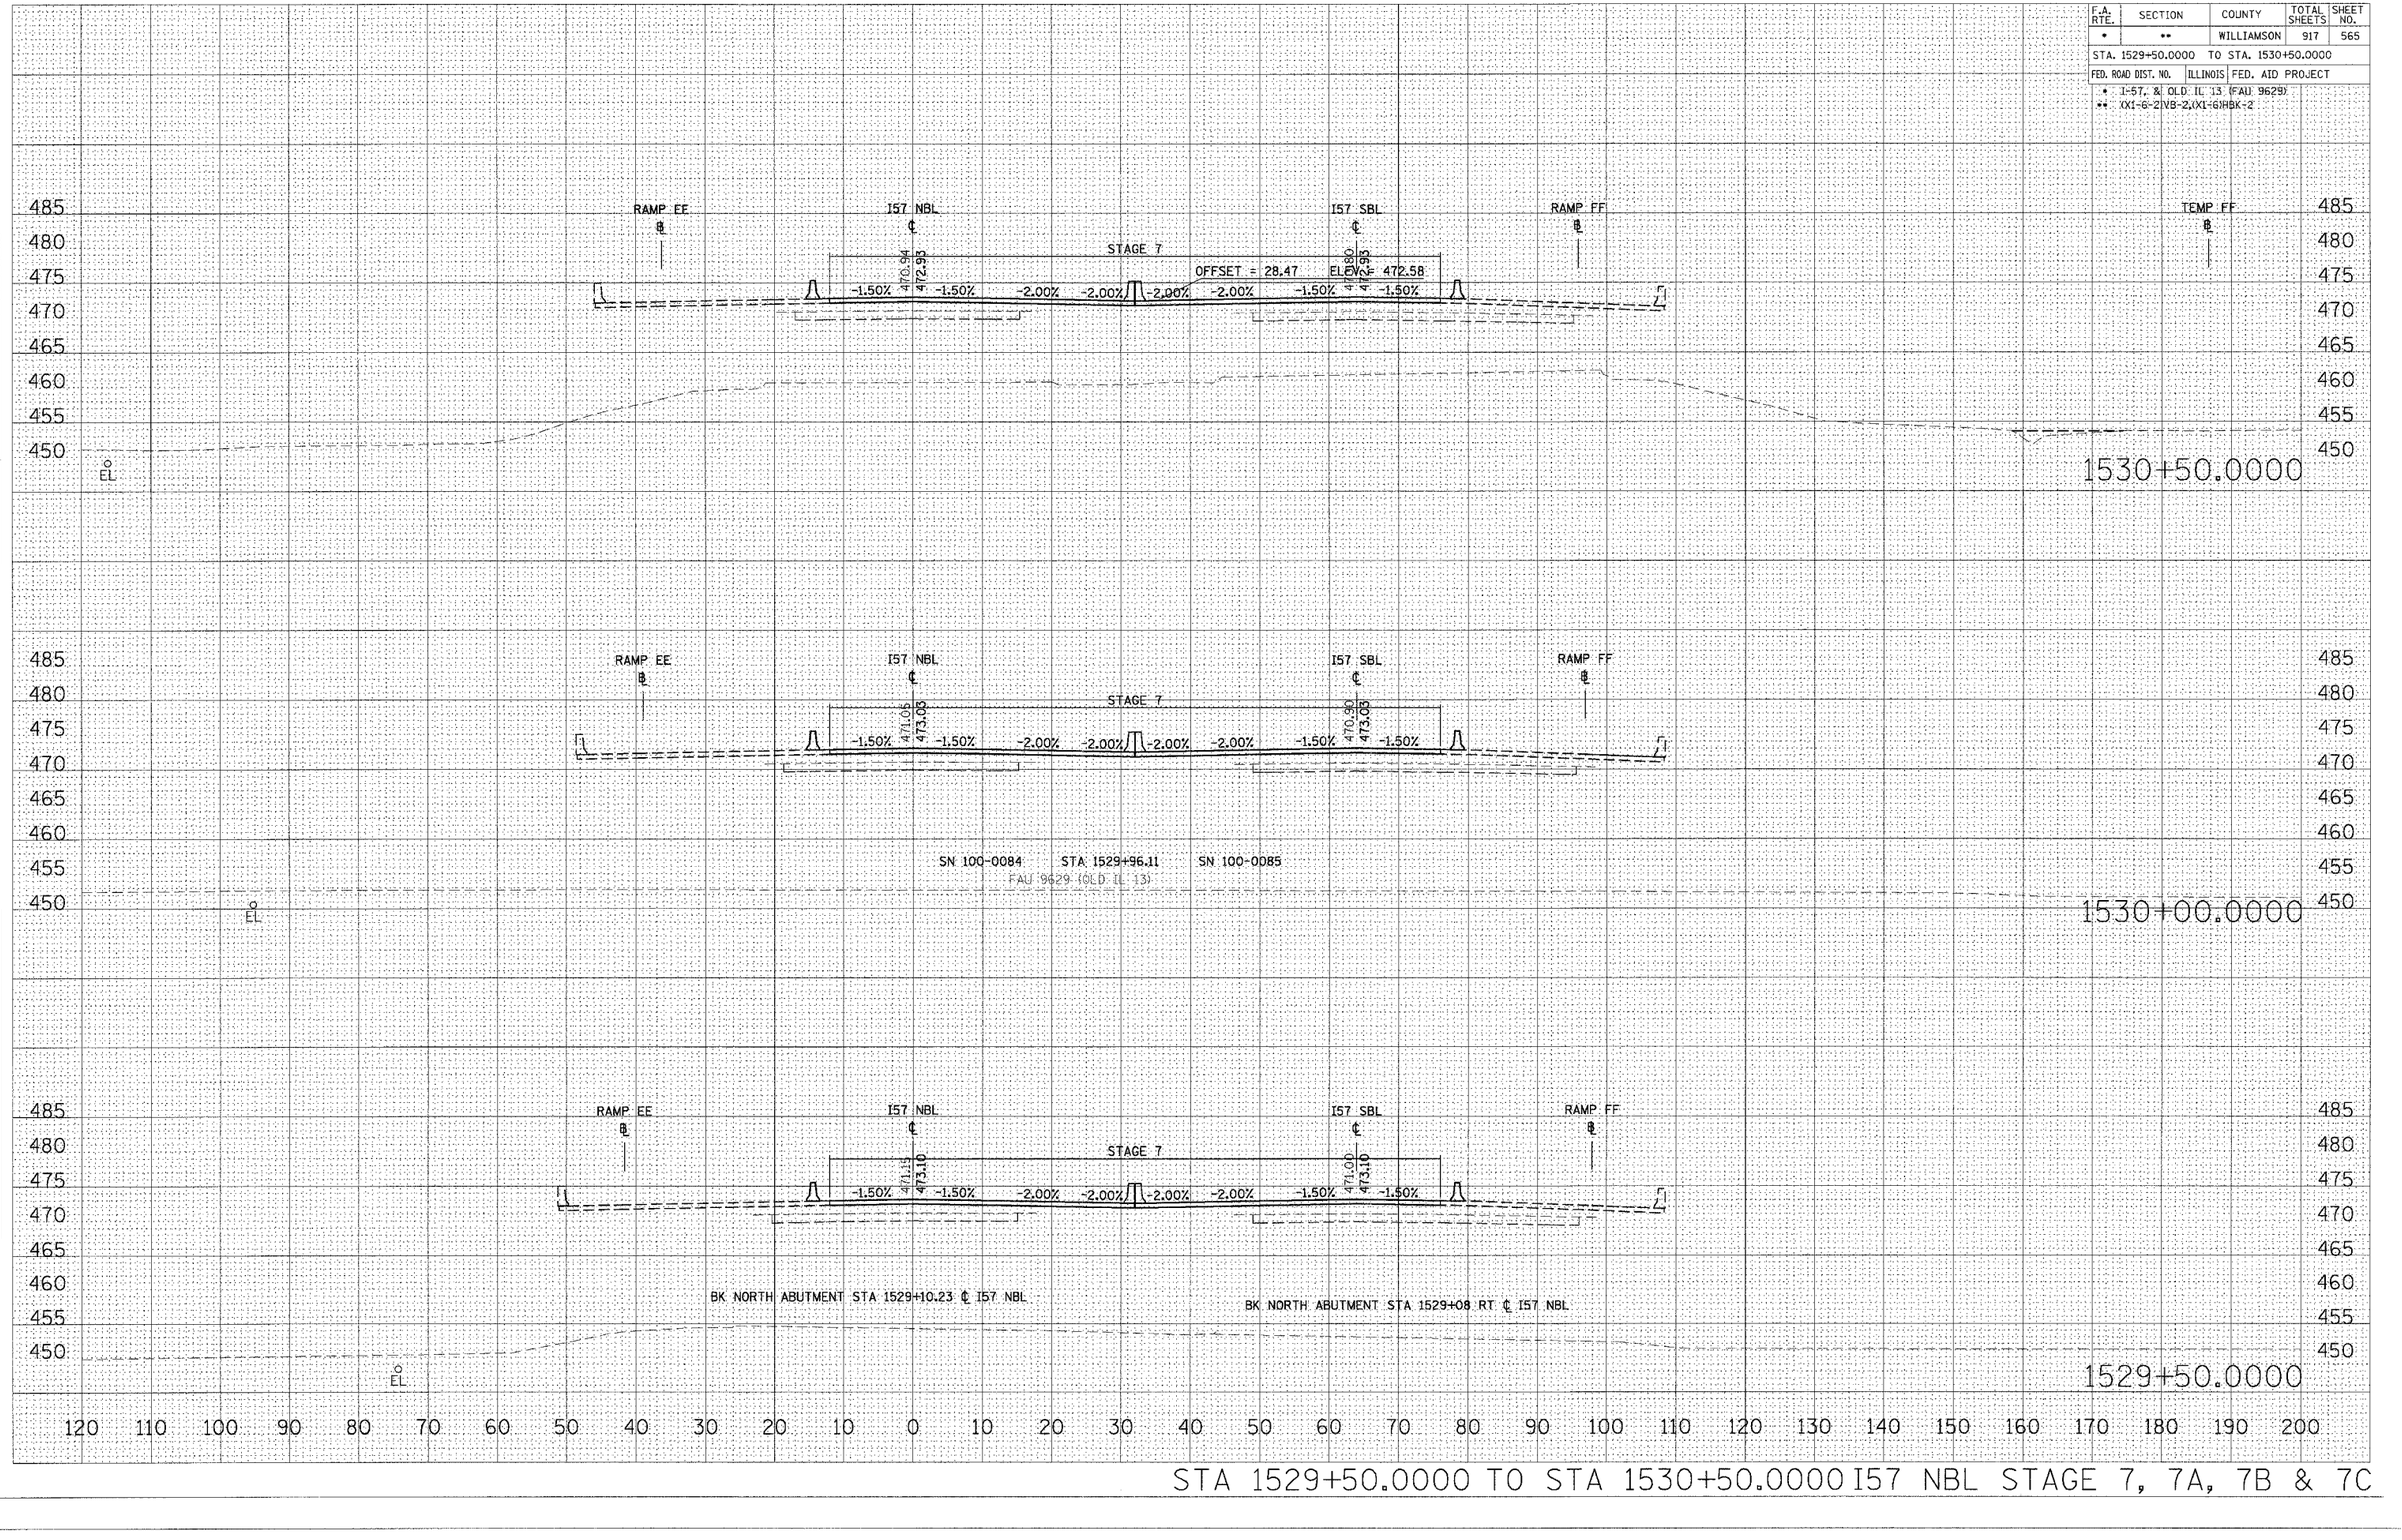

STA 1529+50.0000 TO STA 1530+50.0000 I57 NBL STAGE 7, 7A, 7B & 7C

FINAL SURVEY	NOTE BOOK	NO.
SURVEYED		
PLOTTED		
TEMPLATE		
AREAS		
AREAS CHECKED		

ORIGINAL SURVEY	NOTE BOOK	NO.
SURVEYED		
PLOTTED		
TEMPLATE		
AREAS		
AREAS CHECKED		

	BY	DATE

PLOT DATE = 12/12/2006
FILE NAME = c:\projects\s982802\vld3\Temp2\I57_NBL_STAGE_7.dgn
PLOT SCALE = 10.0000 ' / IN.
USER NAME = sefwaldl