CONTRACT NO. 98950

| F.A. RTE. | SECTION | COUNTY | TOTAL SHEETS | SHEET NO. |
|---|---|---|---|---|
| * | ** | WILLIAMSON | 917 | 610 |

STA. 1500+00.0000 TO STA. 1501+00.0000

| FED. ROAD DIST. NO. | ILLINOIS | FED. AID PROJECT |
|---|---|---|

* I-57, & OLD IL 13 (FAU 9629)
** (X1-6-2)VB-2,(X1-6)HBK-2

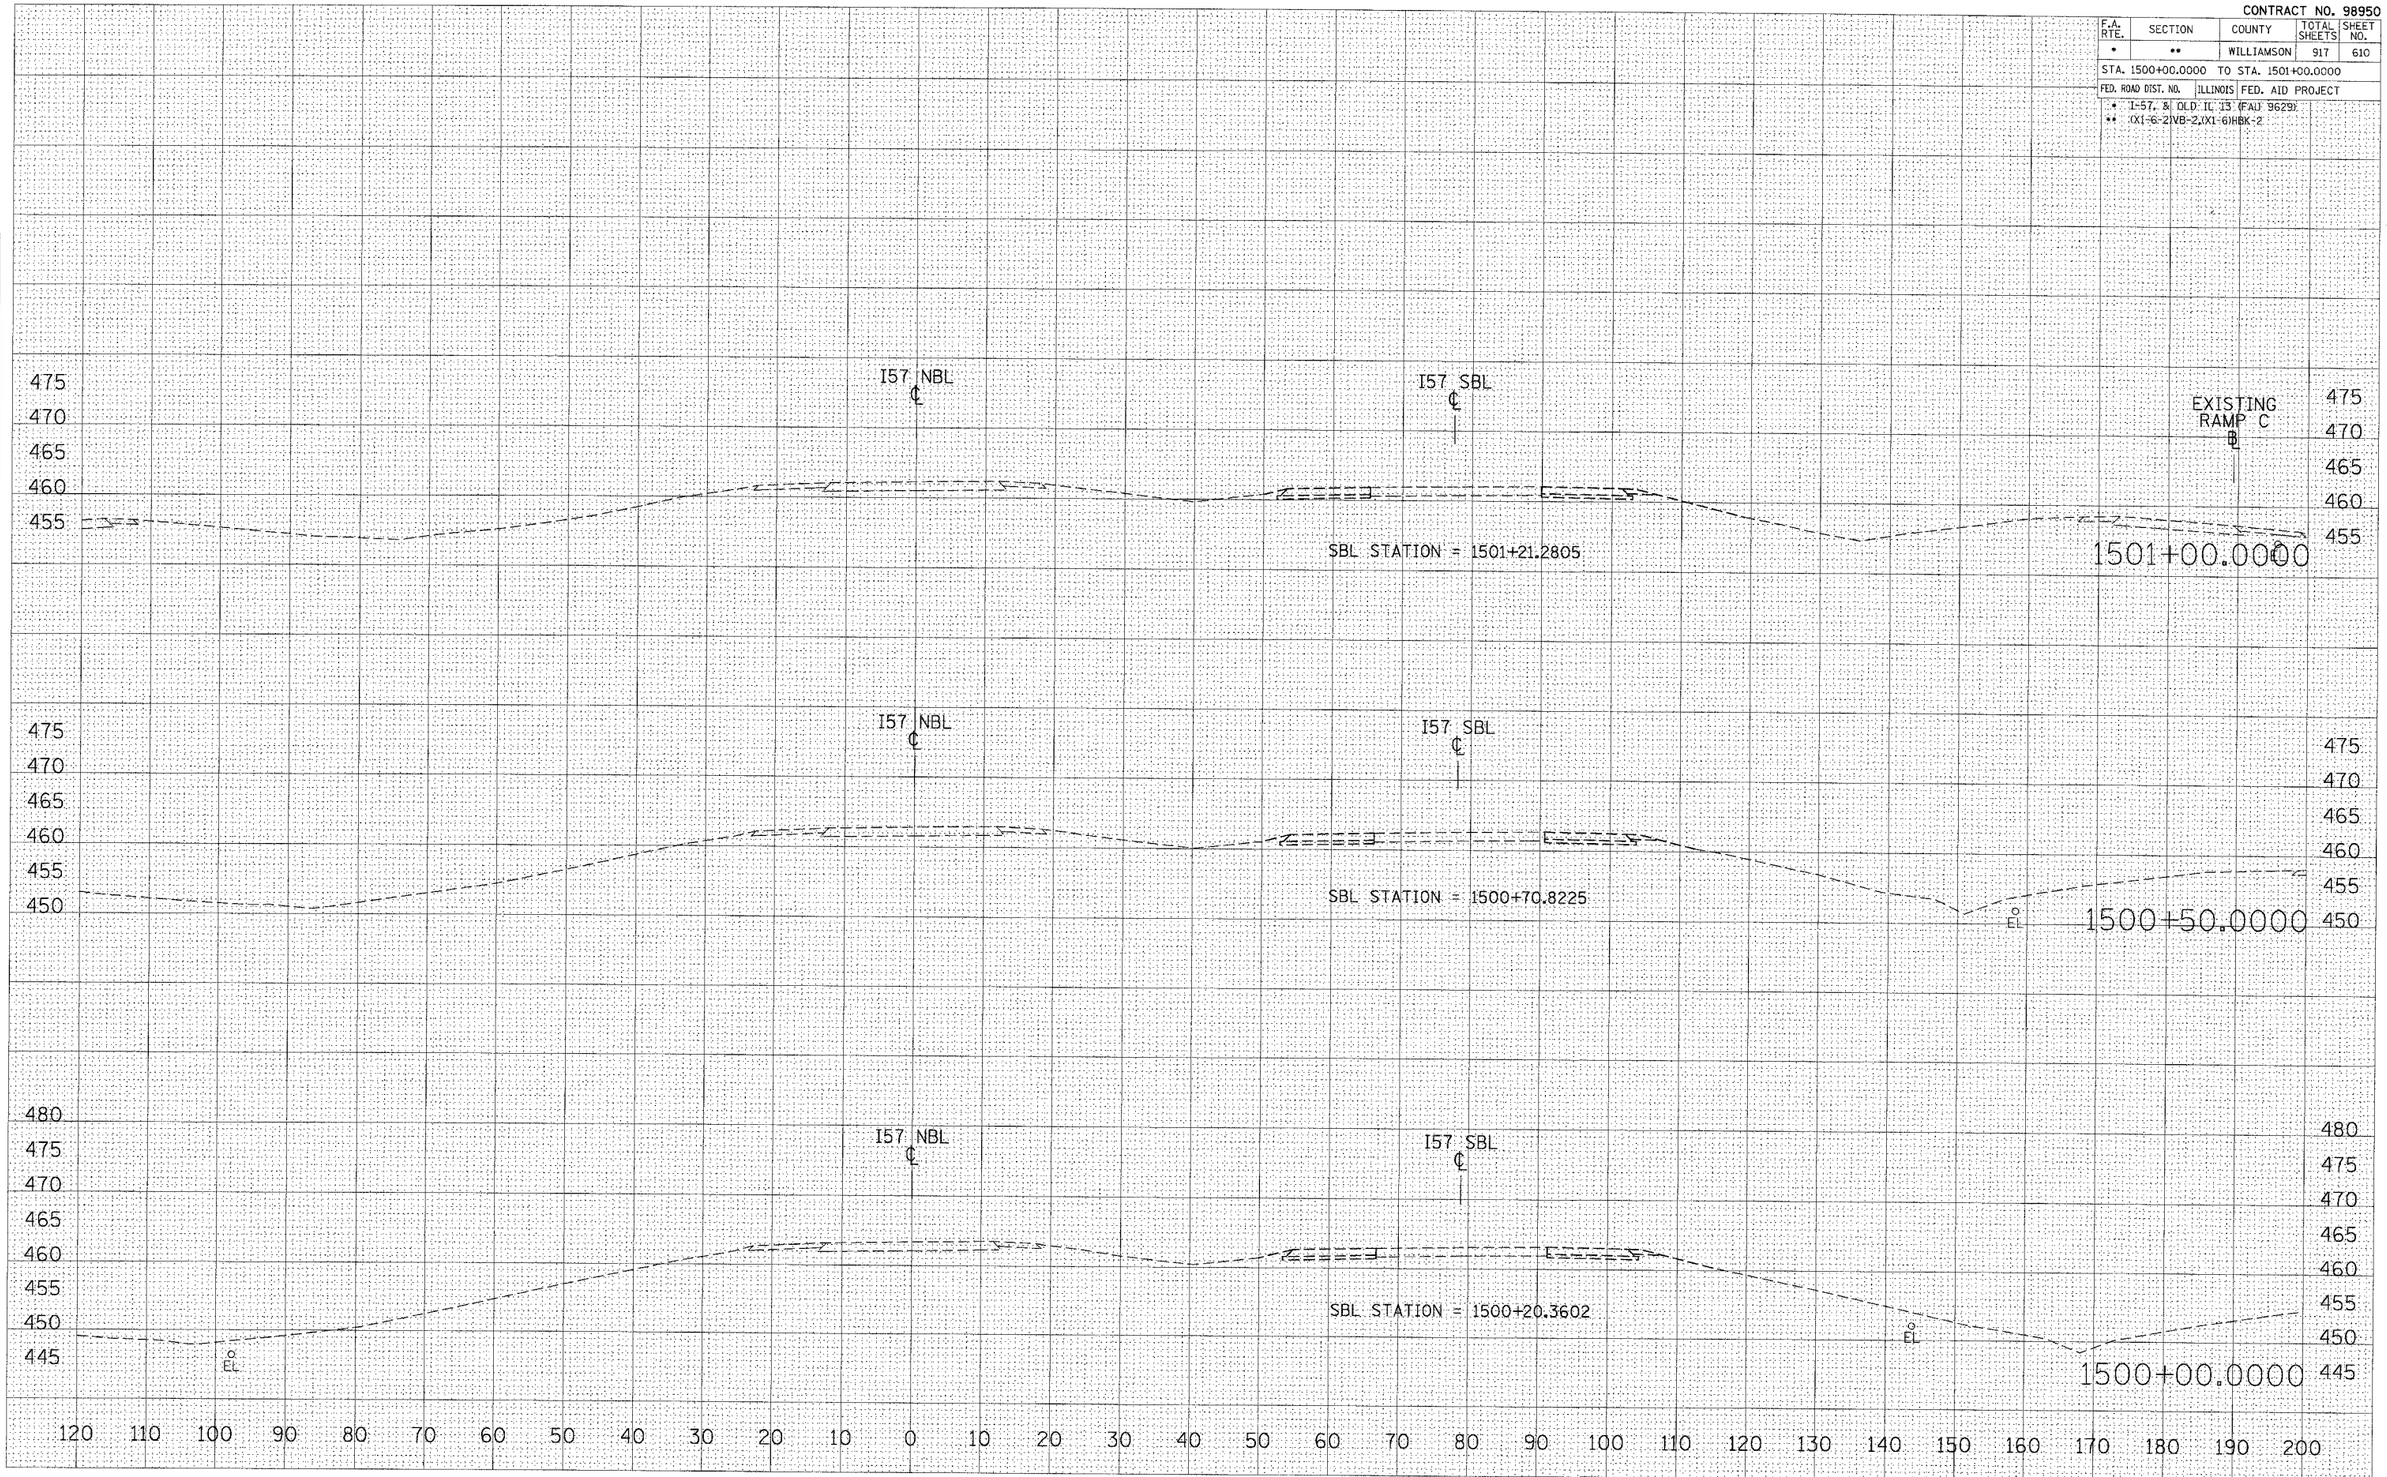


STA 1500+00.0000 TO STA 1501+00.0000 I57 NBL STAGE 8

| FINAL SURVEY | BY | DATE |
|---|---|---|
| NOTE BOOK | SURVEYED | |
| NO. | PLOTTED | |
| | TEMPLATE | |
| | AREAS | |
| | AREAS CHECKED | |

| ORIGINAL SURVEY | BY | DATE |
|---|---|---|
| | SURVEYED | |
| | PLOTTED | |
| | TEMPLATE | |
| | AREAS | |
| | AREAS CHECKED | |

PLOT DATE = 10/29/2006
FILE NAME = u:\projects\d902802\oldd3\zz57nbl0000.dgn
PLOT SCALE = 10.0000 ' / IN.
USER NAME = lavenderbs