CONTRACT NO. 98950

F.A. RTE.	SECTION	COUNTY	TOTAL SHEETS	SHEET NO.
*	**	WILLIAMSON	917	630

STA. 1524+00.0000 TO STA. 1525+00.0000

FED. ROAD DIST. NO.	ILLINOIS	FED. AID PROJECT

* I-57, & OLD IL 13 (FAU 9629)
** (X)-6-2)VB-2,(X)-6)HBK-2

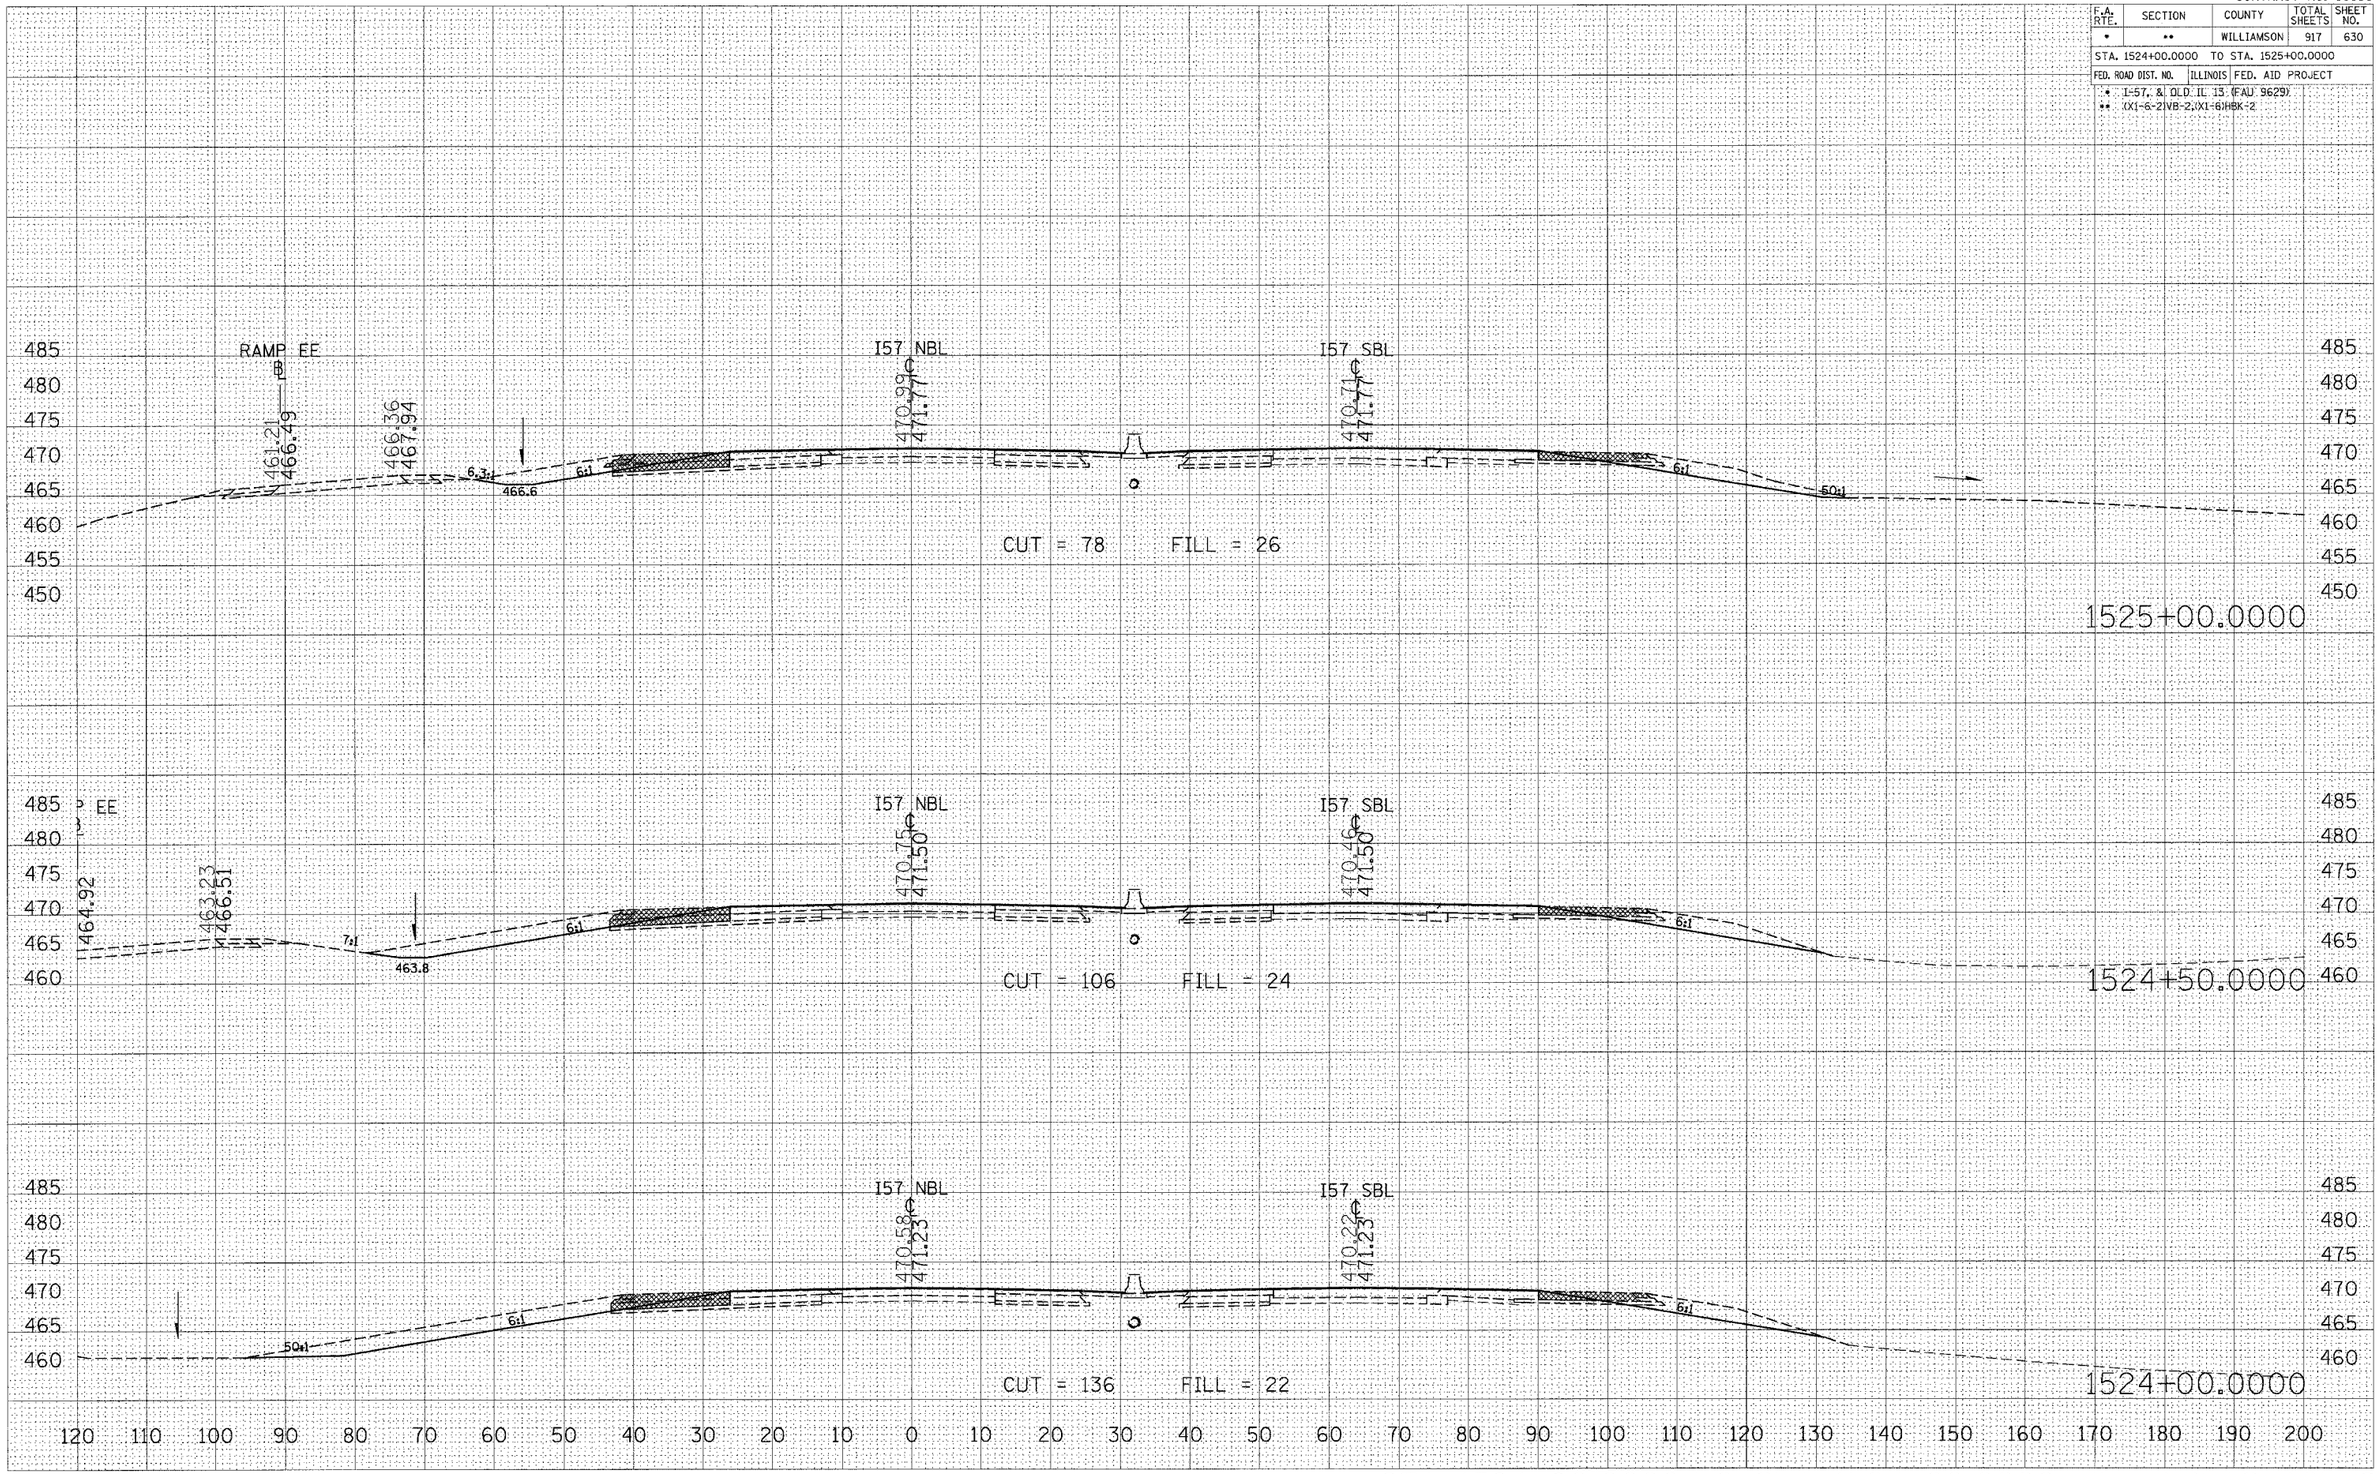

STA 1524+00.0000 TO STA 1525+00.0000 I57 NBL STAGE 8

FINAL SURVEY		BY	DATE
NOTE BOOK	SURVEYED		
	PLOTTED		
	TEMPLATE		
	AREAS		
NO.	AREAS CHECKED		

ORIGINAL SURVEY		BY	DATE
	SURVEYED		
	PLOTTED		
	TEMPLATE		
	AREAS		
NO.	AREAS CHECKED		

PLOT DATE = 12/14/2006
FILE NAME = c:\pwworking\d02\d0253\sta57nbstg8.dgn
PLOT SCALE = 1 Inch / 1 In.
USER NAME = Jeffwinchel