CONTRACT NO. 98950

F.A. RTE.	SECTION	COUNTY	TOTAL SHEETS	SHEET NO.
*	**	WILLIAMSON	917	633

STA. 1528+50.0000 TO STA. 1529+50.0000

FED. ROAD DIST. NO. | ILLINOIS | FED. AID PROJECT

* I-57, & OLD IL 13 (FAU 9629).
** (X1-6-21VB-2,IX1-6)HBK-2

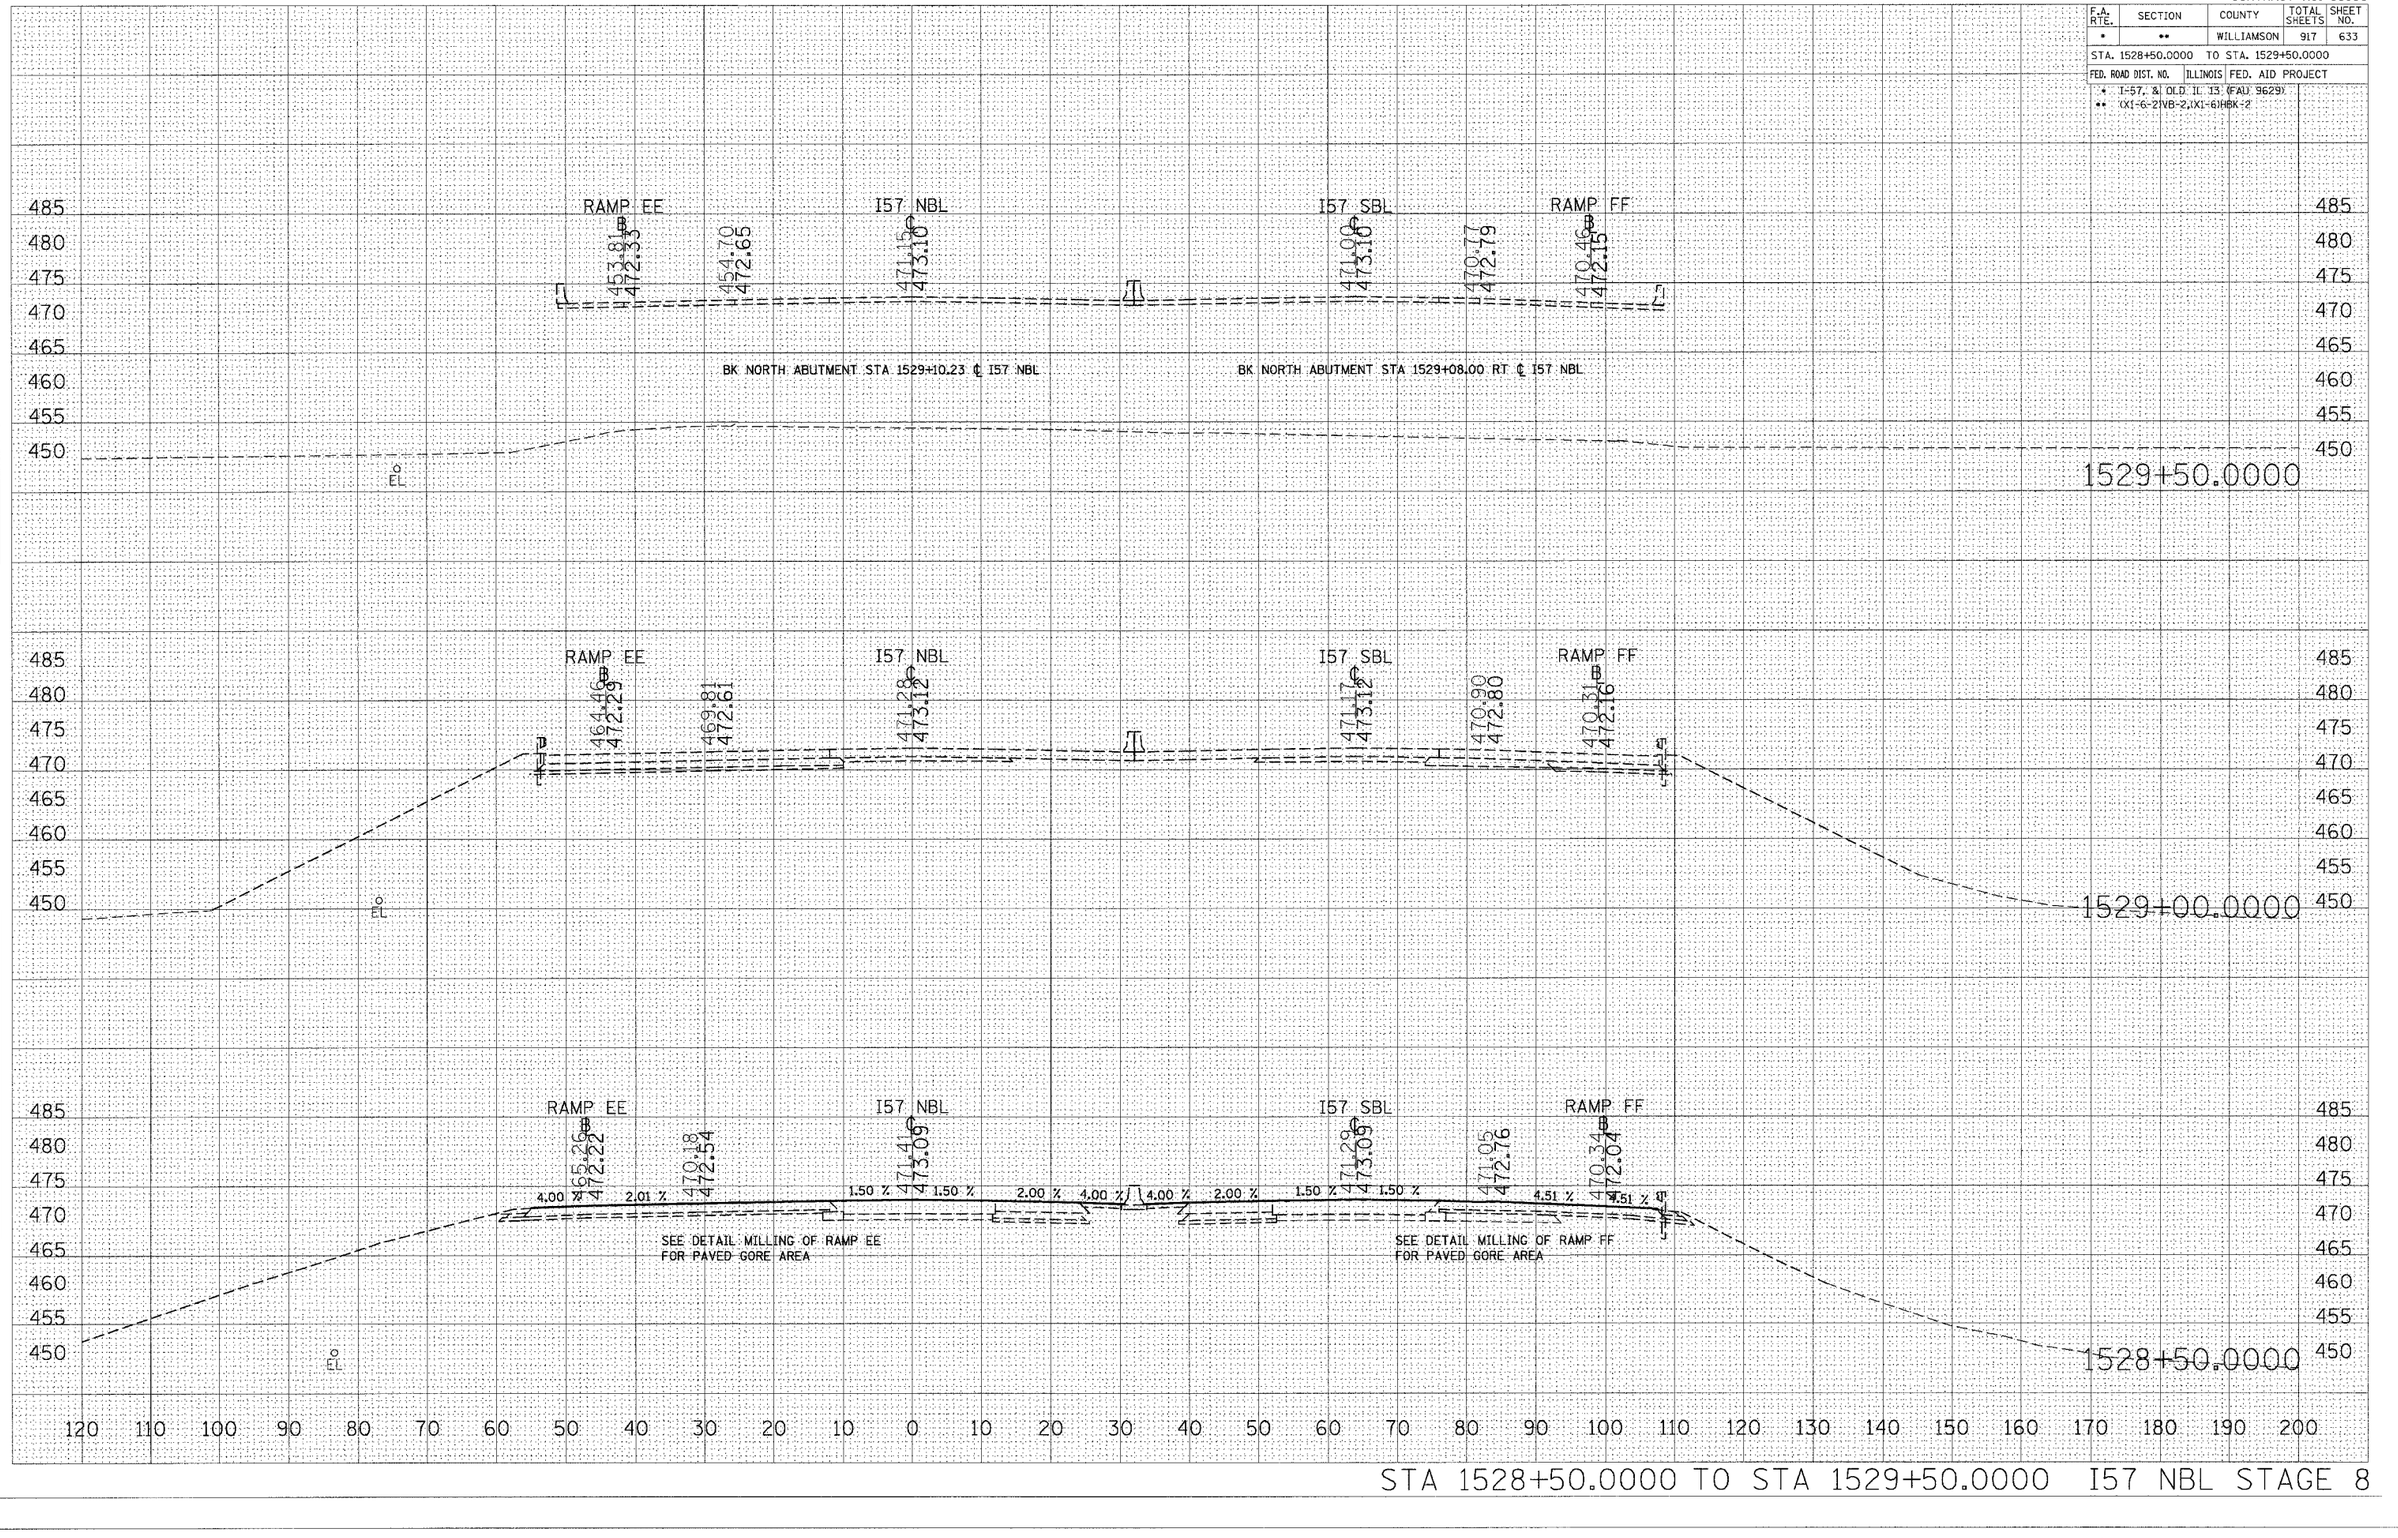

STA 1528+50.0000 TO STA 1529+50.0000 I57 NBL STAGE 8

FINAL SURVEY — NOTE BOOK — NO.
SURVEYED — BY — DATE
PLOTTED
TEMPLATE
AREAS
AREAS CHECKED

ORIGINAL SURVEY — NO.

PLOT DATE = 12/12/2006
FILE NAME = c:\projects\d982082\old13\temp2\S982082.dgn
PLOT SCALE = 10.0000 ' / IN.
USER NAME = lefevrhd