CONTRACT NO. 98950

F.A. RTE.	SECTION	COUNTY	TOTAL SHEETS	SHEET NO.
*	**	WILLIAMSON	917	674
STA.		TO STA.		
FED. ROAD DIST. NO.	ILLINOIS	FED. AID PROJECT		

* I-57. & OLD IL 13 (FAU 9629)
** (X1-6-2)VB-2,(X1-6)HBK-2

PLAN
SURVEYED BY
ALIGNMENT CHECKED BY
NOTE BOOK
NO.
DRAWN BY
CHECKED BY
PLAN FILE NAME

PROFILE
SURVEYED BY
DRAWN BY
CHECKED BY
NOTE BOOK
NO.
ELEVATIONS CHKD BY
DATE

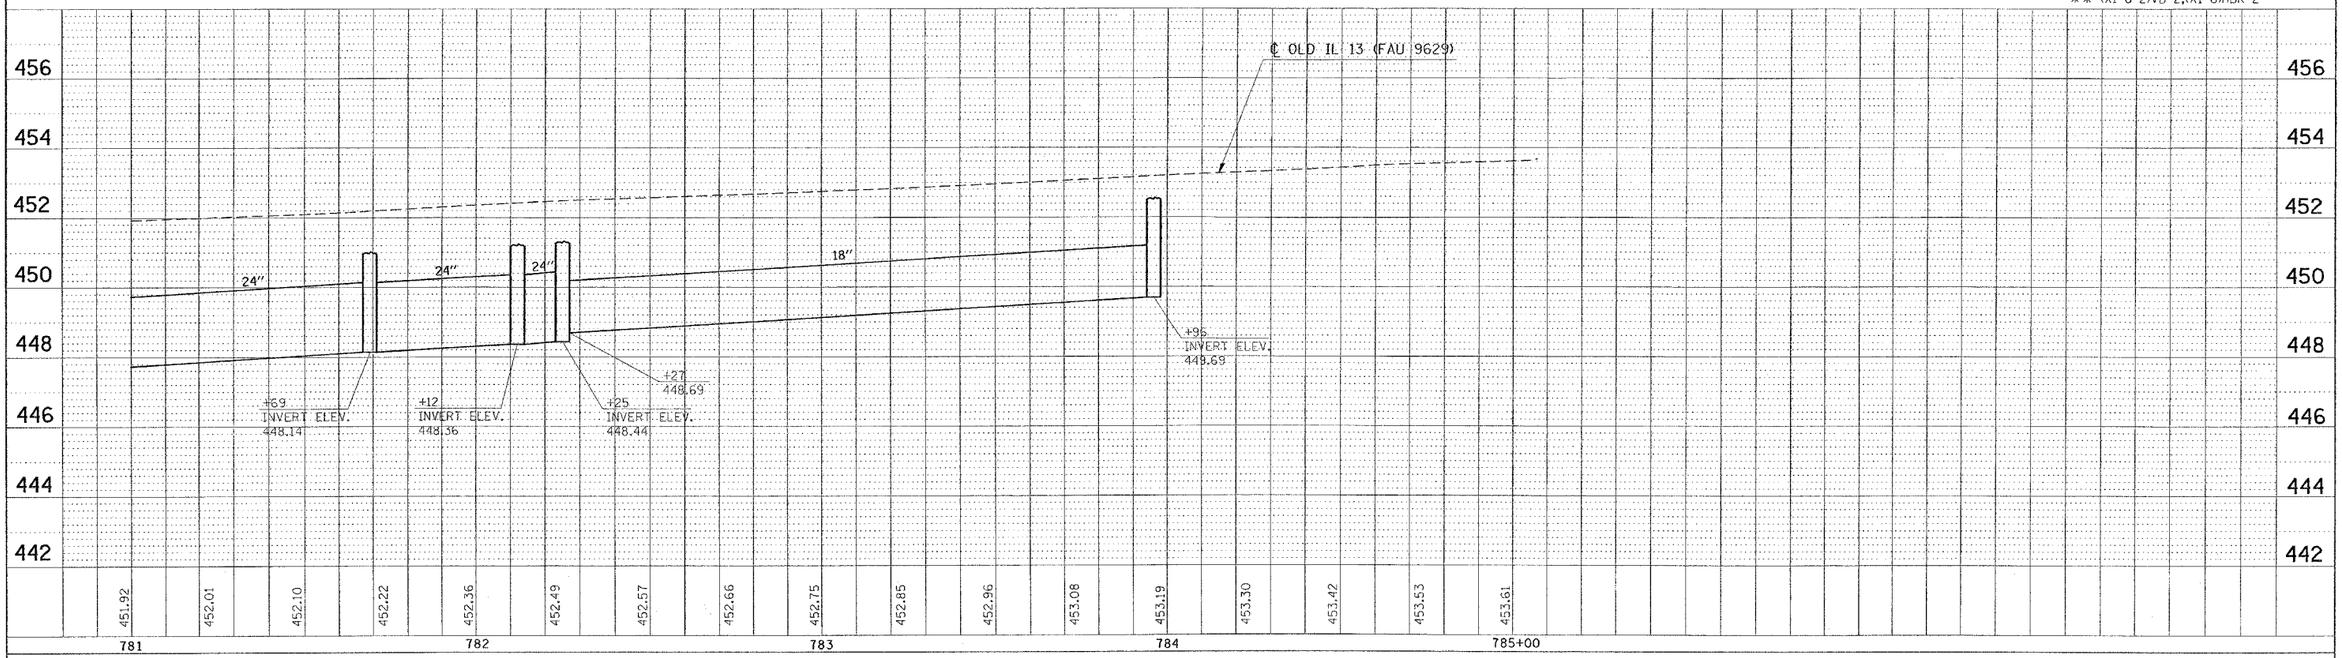

Plot DATE = 10/12/2006
FILE NAME = c:\projects\vb982882\old13\old13p8.dgn
PLOT SCALE = 20.0000 ' / IN.
USER NAME = hwarren

STORM SEWER PROFILE SHEET STA. 781+00 TO STA. 785+00

OLD ILLINOIS 13