CONTRACT NO. 98950

F.A. RTE.	SECTION	COUNTY	TOTAL SHEETS	SHEET NO.
*	**	WILLIAMSON	917	682

STA. 758+25.0000 TO STA. 758+75.0000

FED. ROAD DIST. NO. _ | ILLINOIS | FED. AID PROJECT

* I-57 & OLD IL 13 (FAU 9629)
** (X1-6-2)VB-2,(X1-6)HBX-2

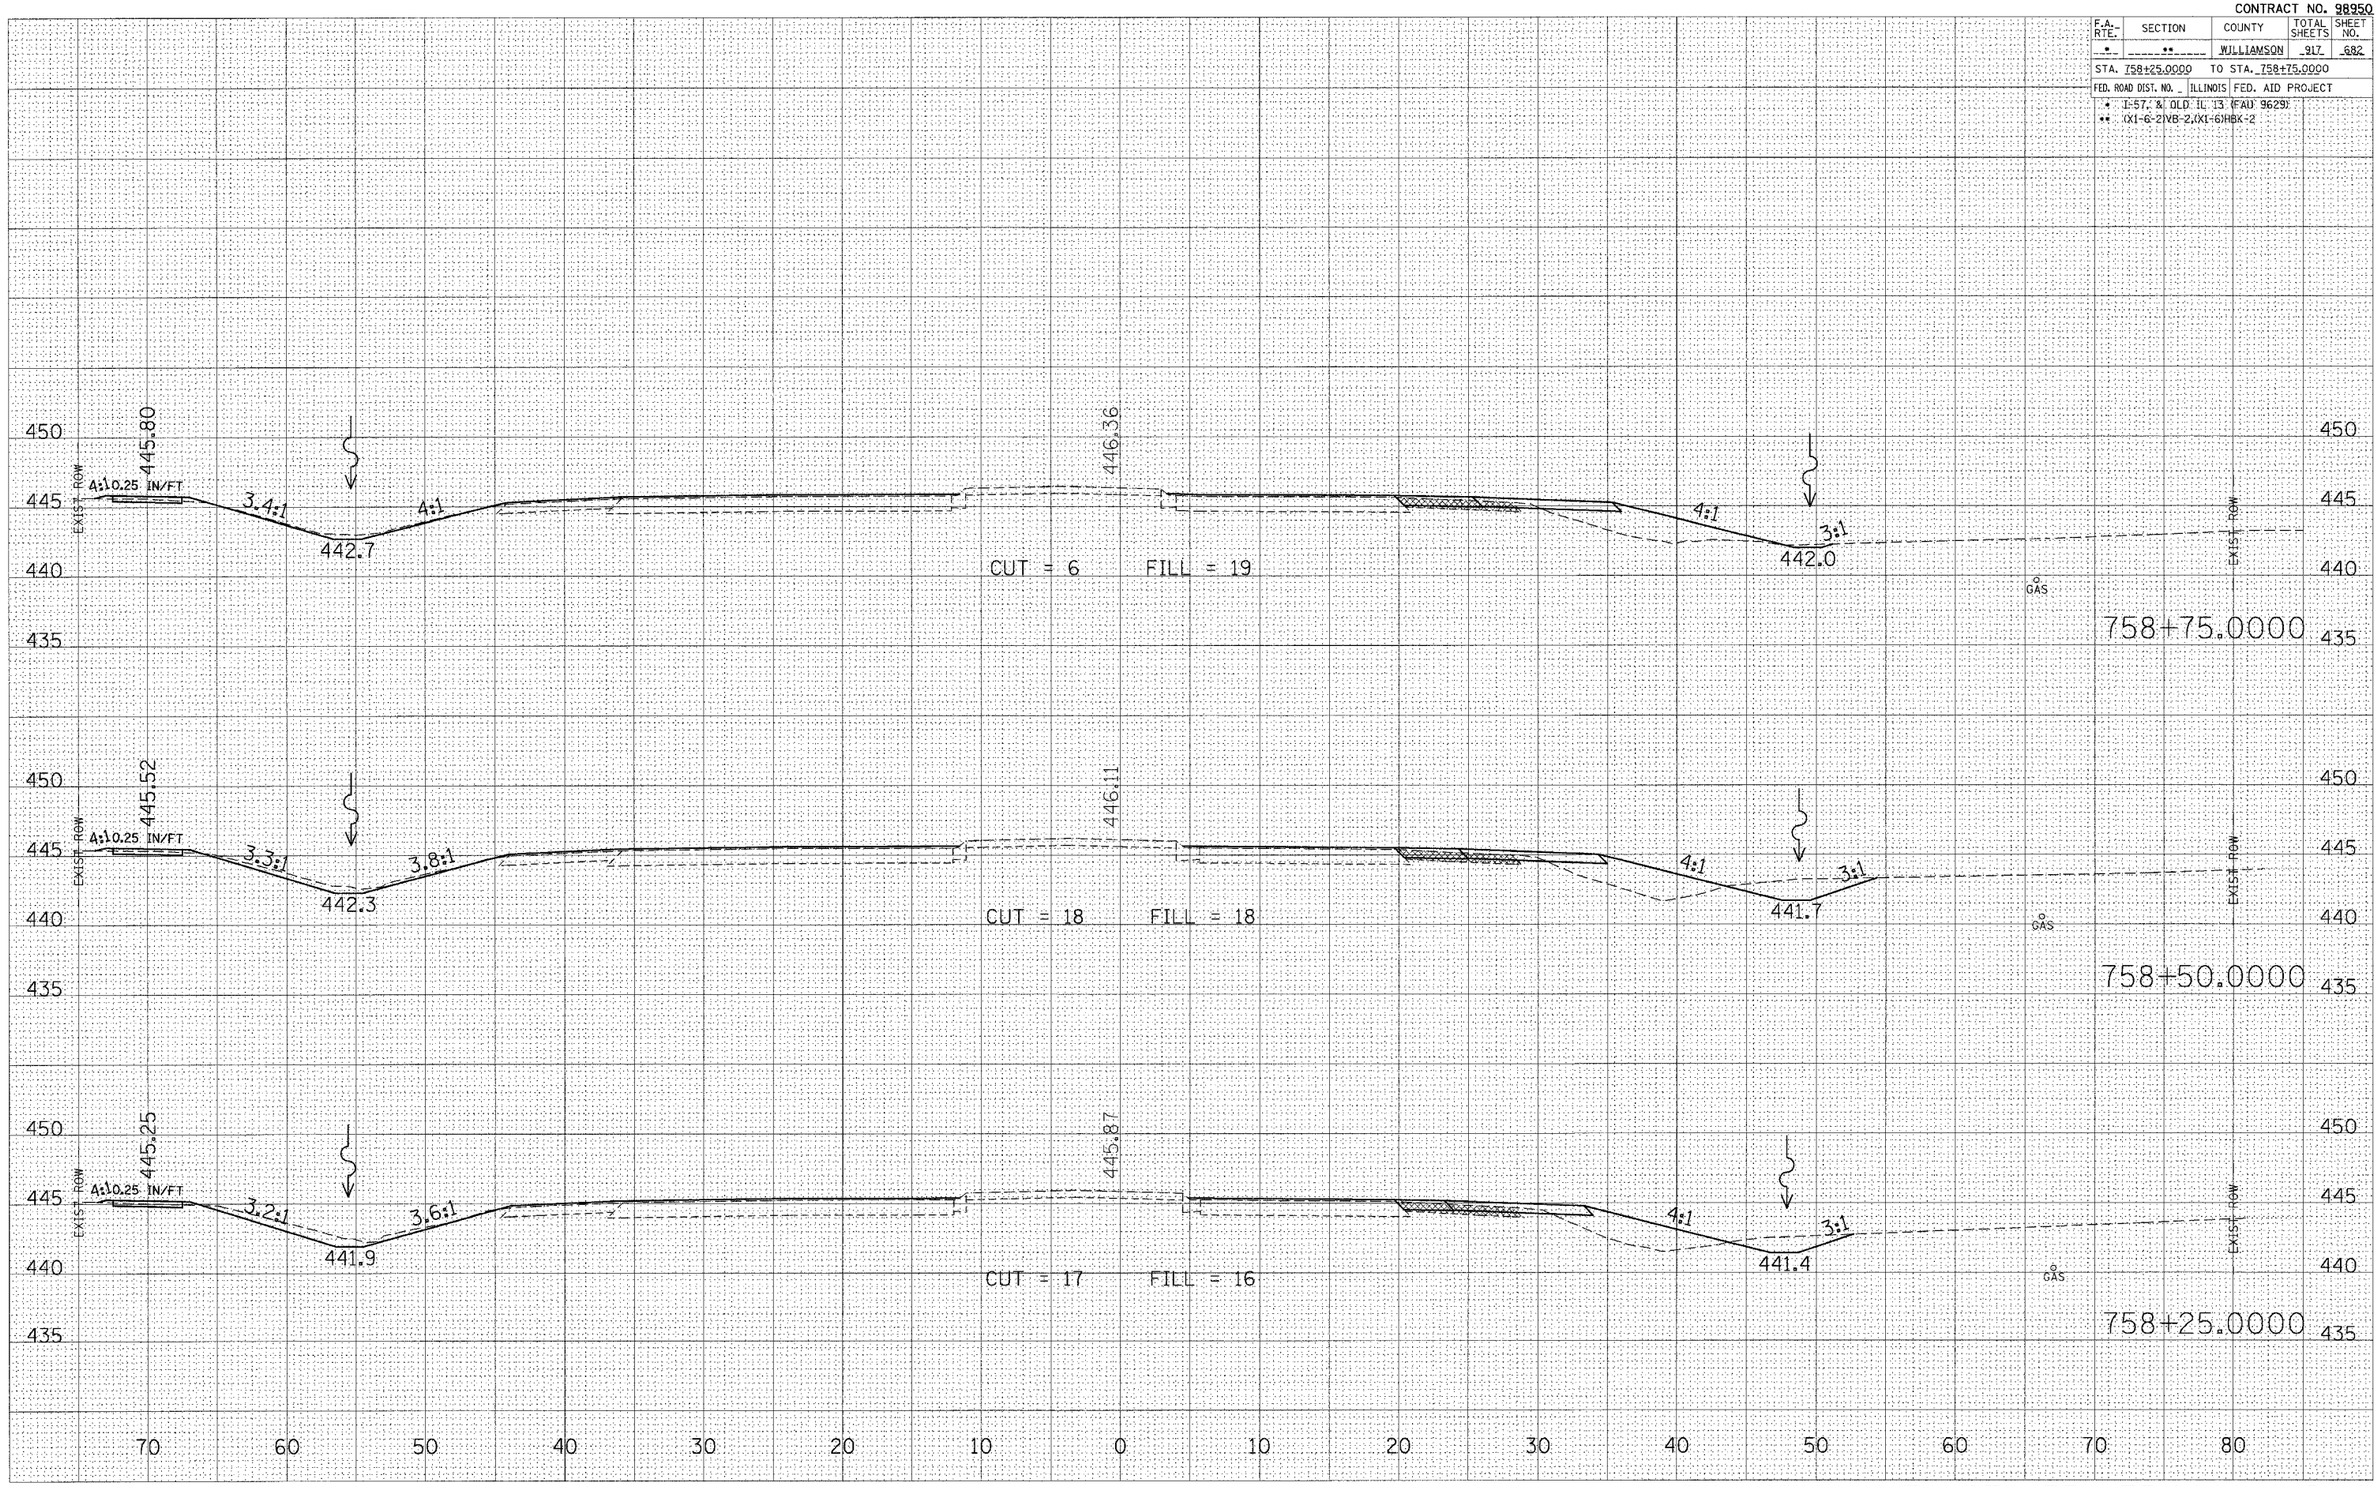

STA 758+25.0000 TO STA 758+75.0000 OLD 13

FINAL SURVEY	
NOTE BOOK	
NO.	
SURVEYED	
PLOTTED	
TEMPLATE	
AREAS	
AREAS CHECKED	
BY	DATE

ORIGINAL SURVEY	
NOTE BOOK	
NO.	
SURVEYED	
PLOTTED	
TEMPLATE	
AREAS	
AREAS CHECKED	
BY	DATE

PLOT DATE = 11/29/2006
FILE NAME = c:\pw_work\PW02682\old13\zzoldbkmk.dgn
PLOT SCALE = 5.0000 ' / IN.
USER NAME = leftwichd