CONTRACT NO. 98950

F.A. RTE.	SECTION	COUNTY	TOTAL SHEETS	SHEET NO.
*	**	WILLIAMSON	917	696
STA. 768+00.0000	TO STA. 768+75.0000			
FED. ROAD DIST. NO.	ILLINOIS	FED. AID PROJECT		

* I-57, & OLD IL 13 (FAU 9629)
** (XI-6-2)VB-2,(XI-6)BBX-2

FINAL SURVEY	SURVEYED	BY	DATE
NOTE BOOK	PLOTTED		
NO.	TEMPLATE		
	AREAS		
	AREAS CHECKED		

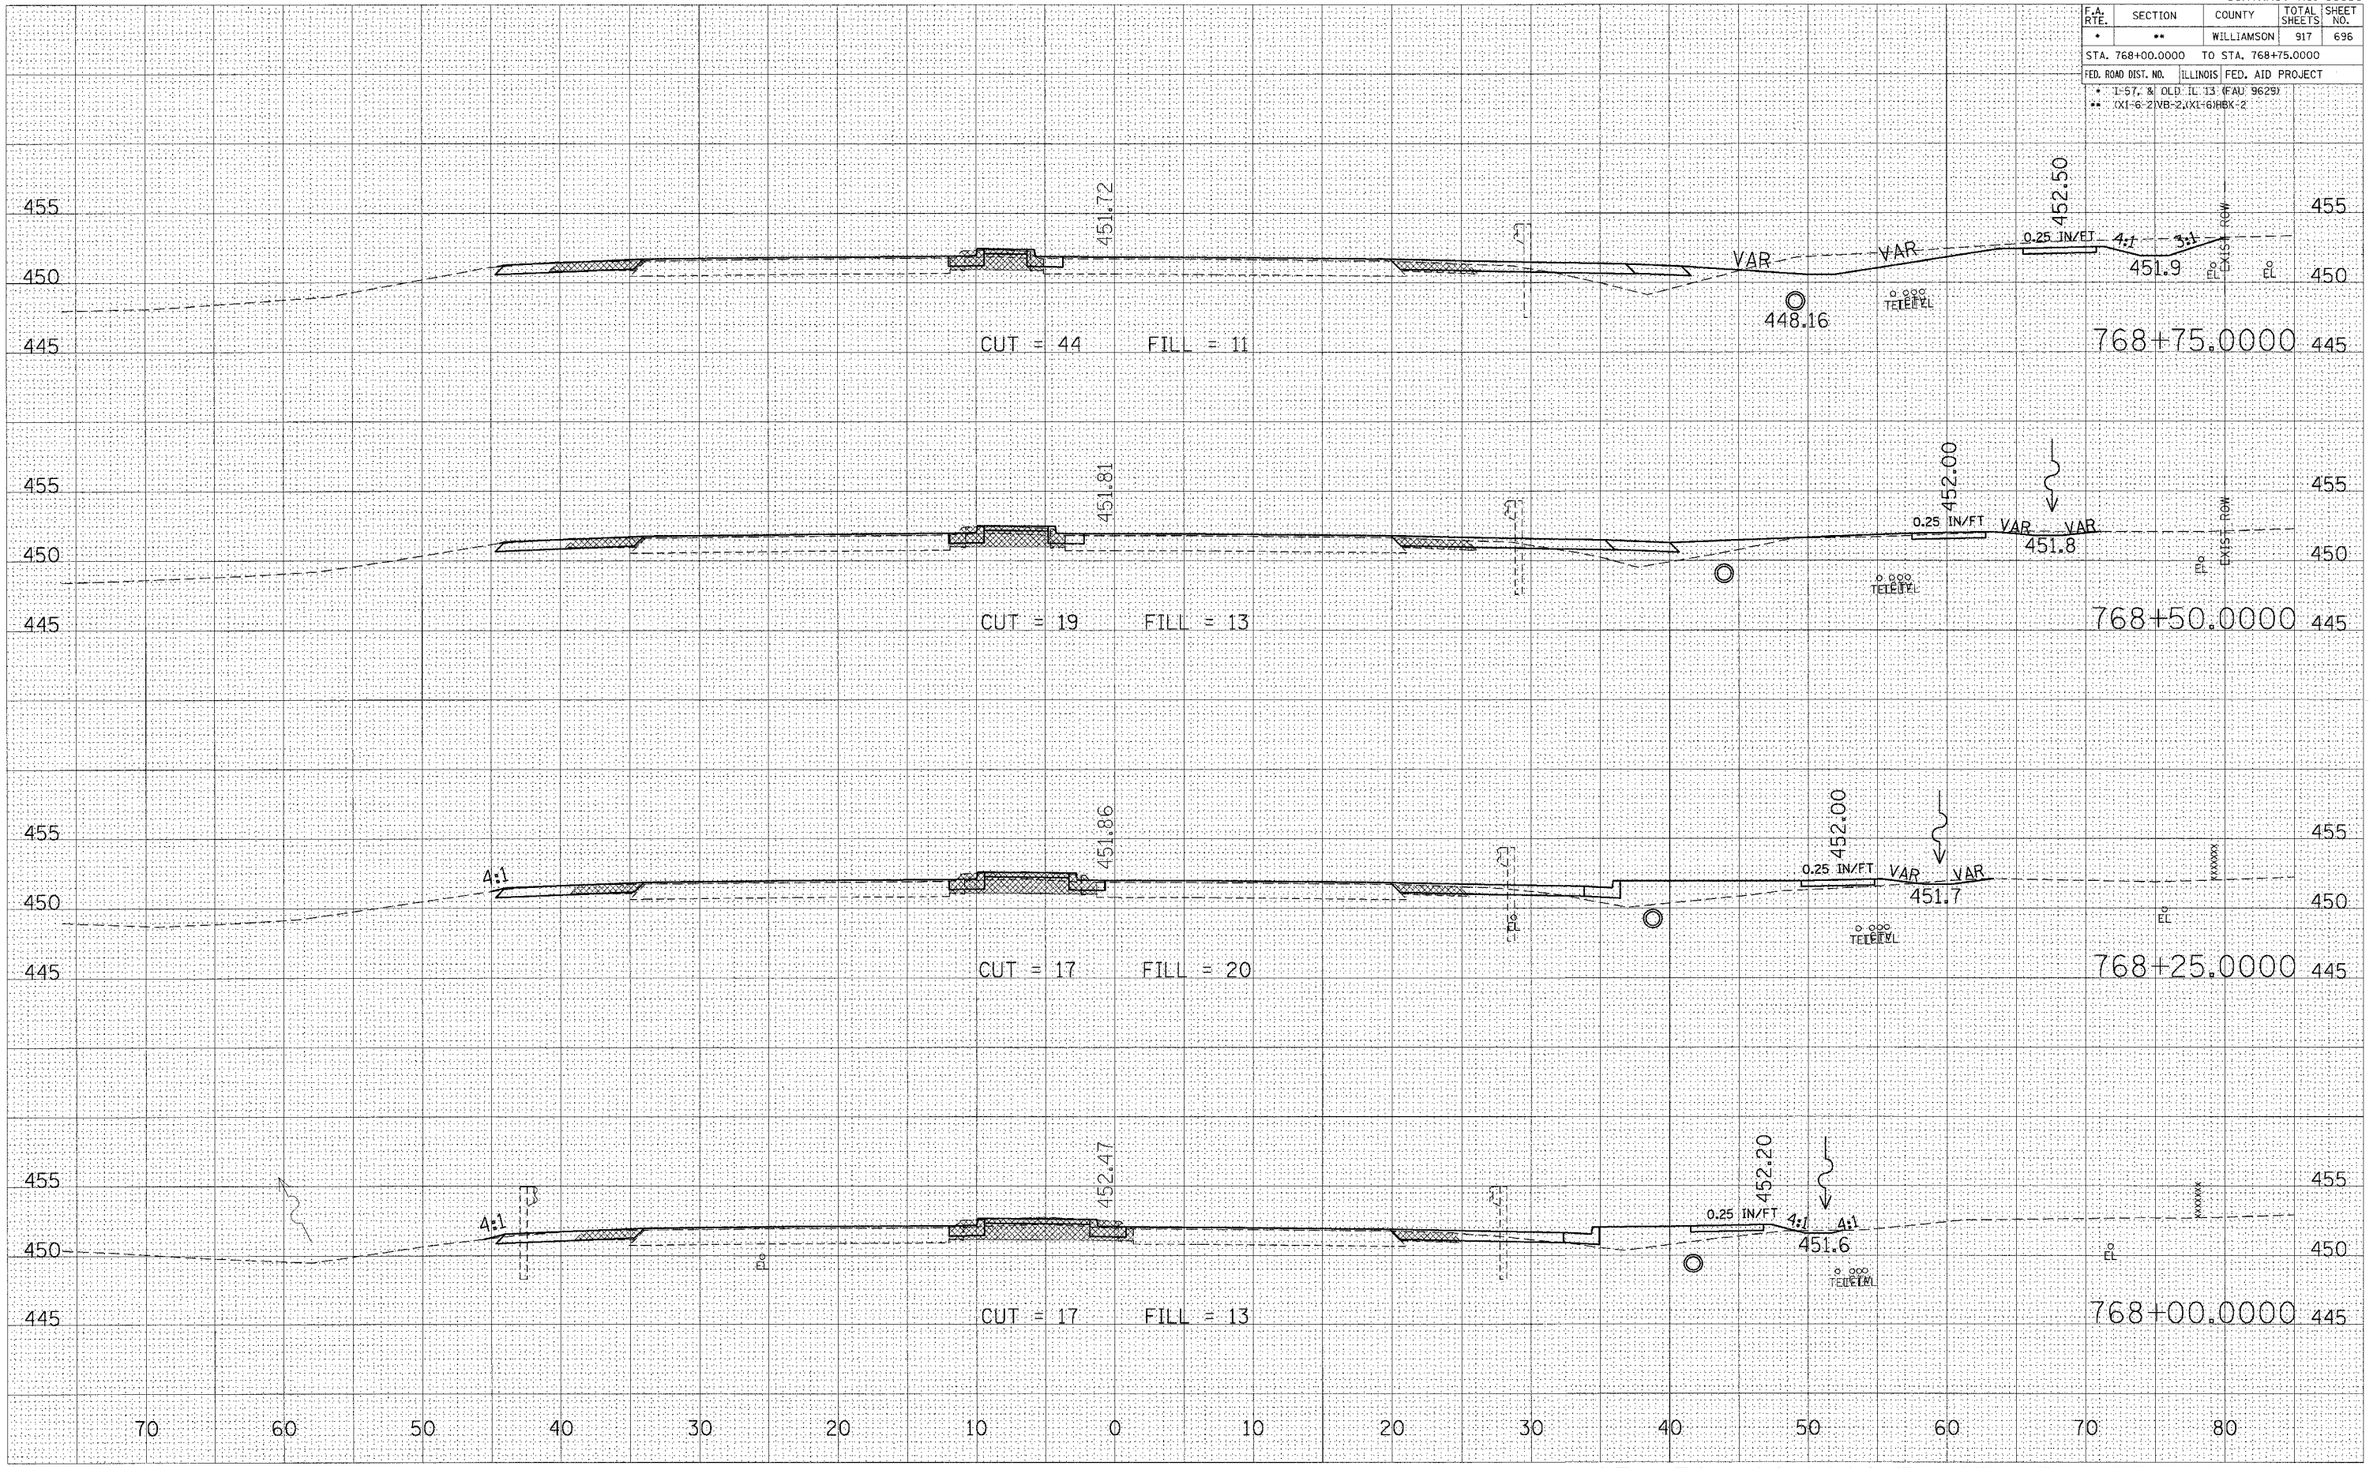

STA 768+00.0000 TO STA 768+75.0000 OLD 13

ORIGINAL SURVEY	SURVEYED	BY	DATE
NOTE BOOK	PLOTTED		
NO.	TEMPLATE		
	AREAS		
	AREAS CHECKED		

PLOT DATE = 10/25/2006
FILE NAME = c:\pcs_jobs\d7902802\old13xrold13sht.mx
PLOT SCALE = 5.0000 ' / IN.
USER NAME = levendierbo