CONTRACT NO. 98950

| F.A. RTE. | SECTION | COUNTY | TOTAL SHEETS | SHEET NO. |
|---|---|---|---|---|
| * | ** | WILLIAMSON | 917 | 700 |

STA. 771+75.0000 TO STA. 772+25.0000

FED. ROAD DIST. NO. | ILLINOIS | FED. AID PROJECT

* I-57, & OLD IL 13 (FAU 9629)
** (X1-6-2)VB-2,(X1-6)HBK-2

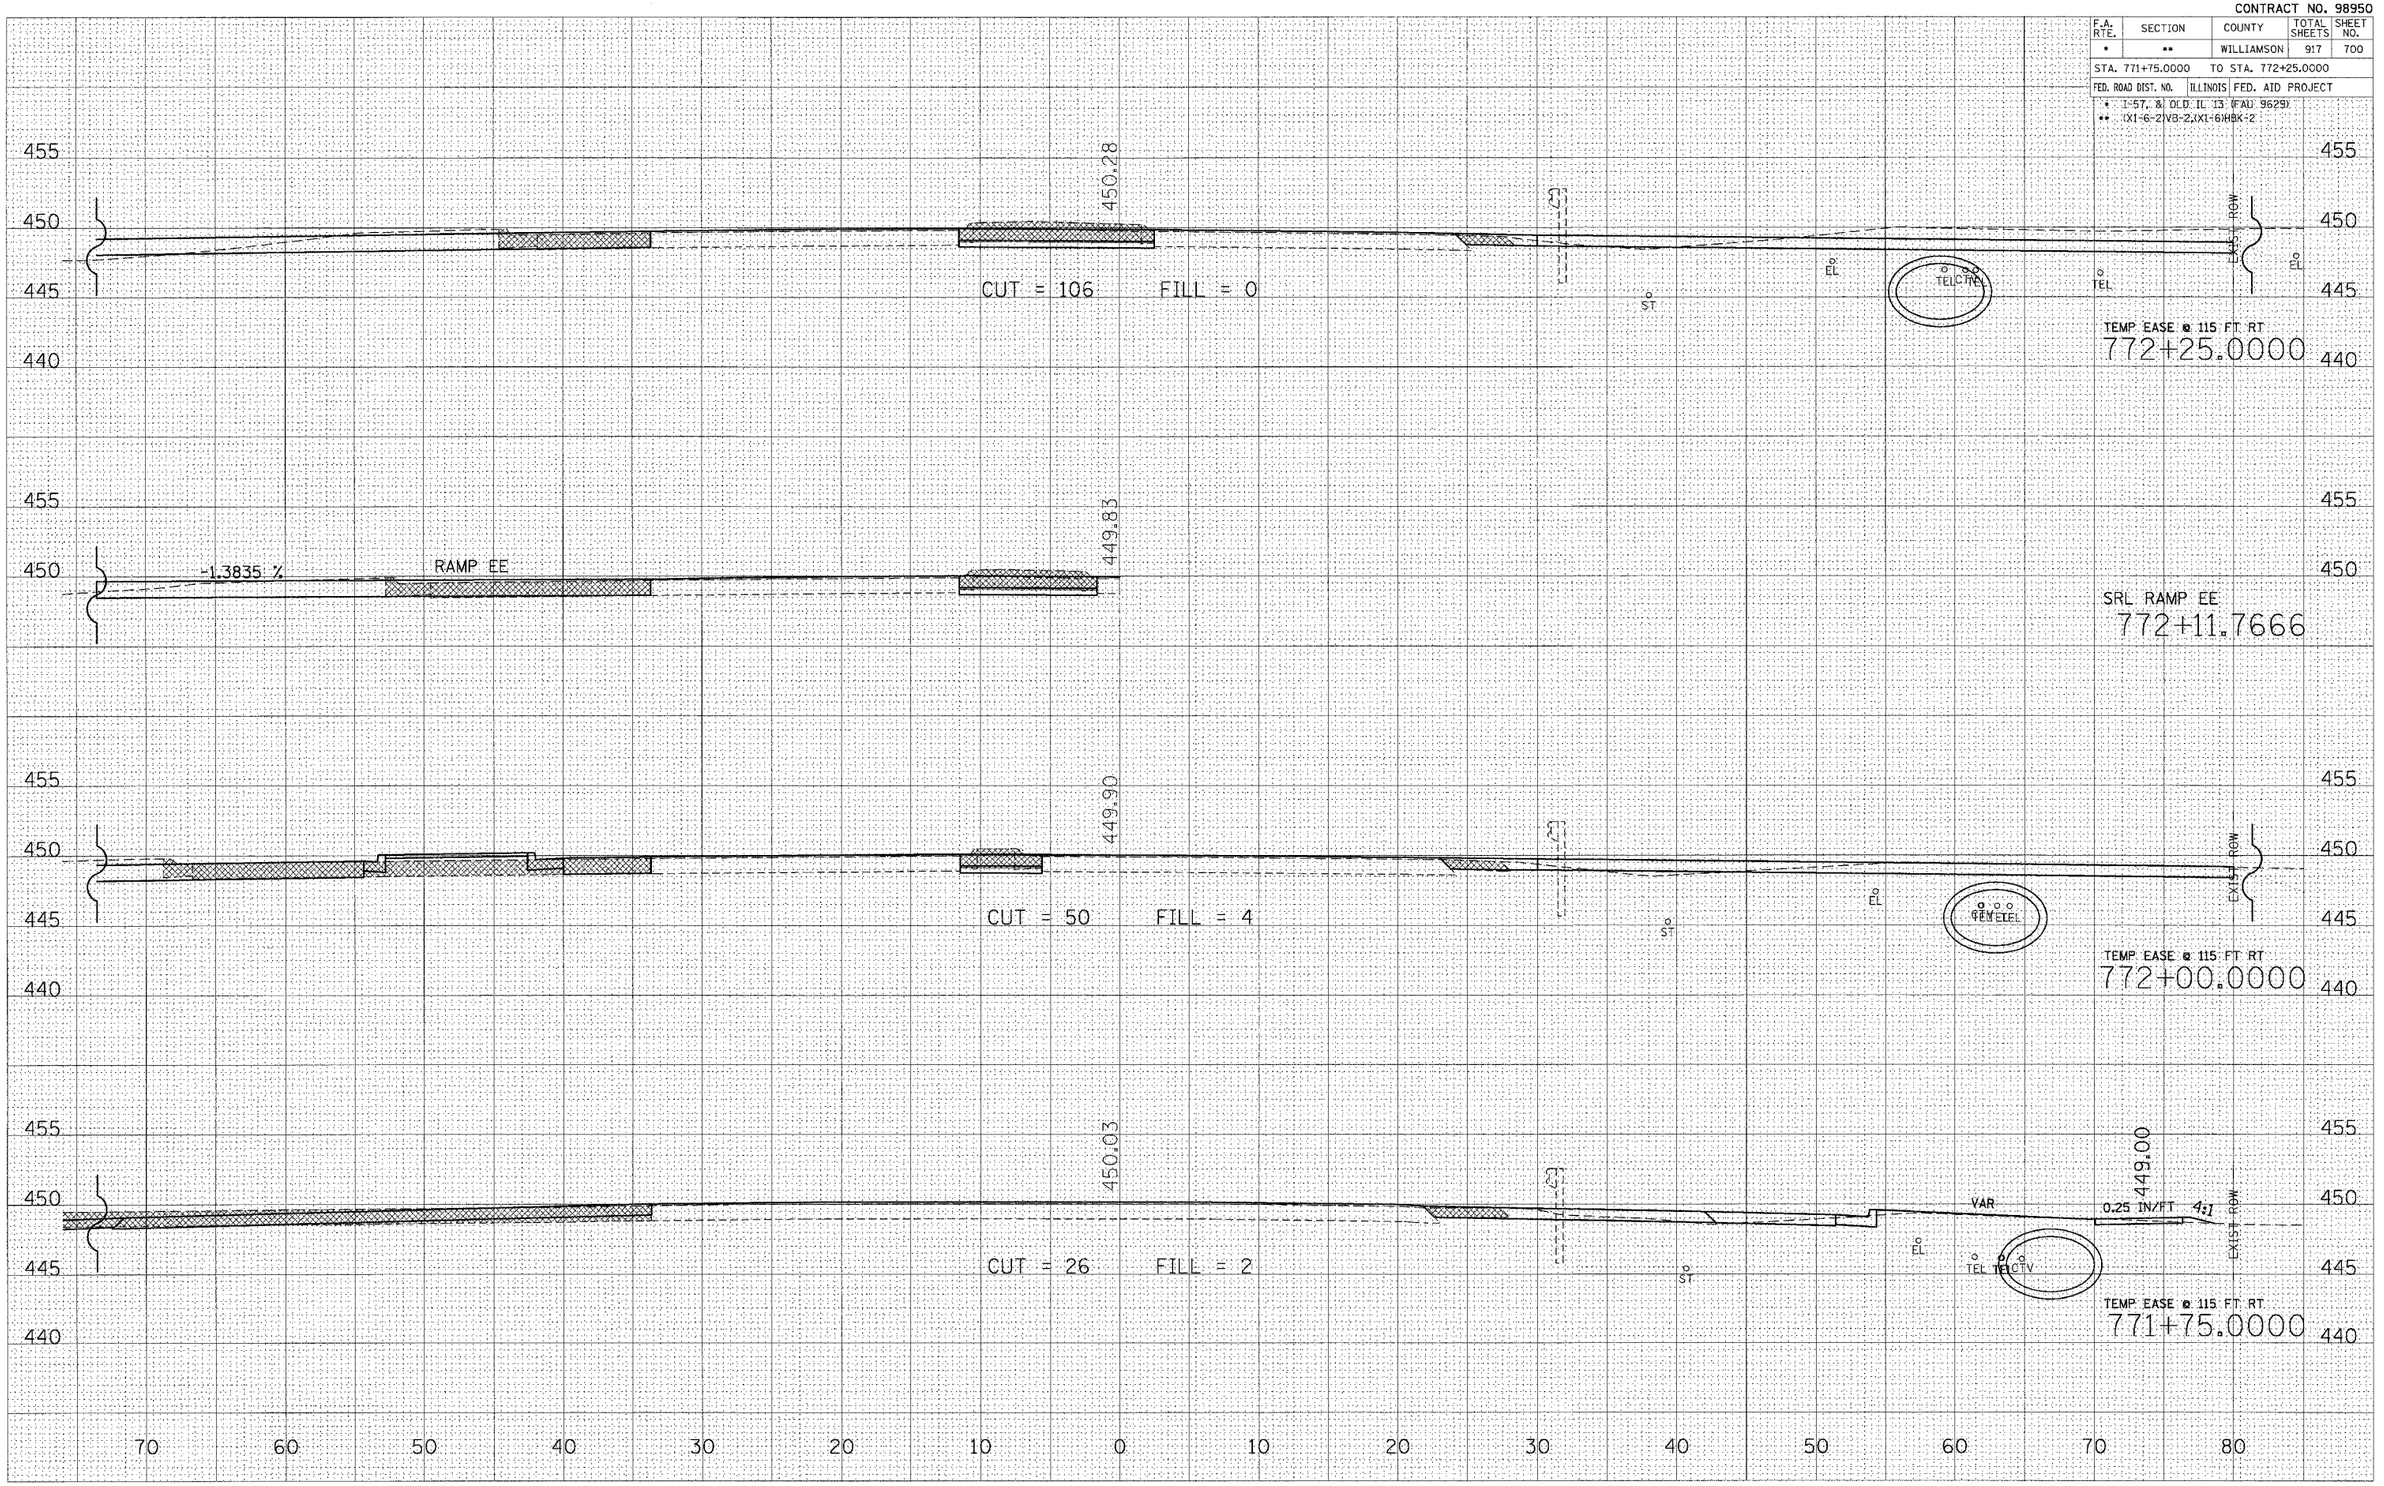


STA 771+75.0000 TO STA 772+25.0000 OLD 13

FINAL SURVEY | NOTE BOOK NO. | SURVEYED | PLOTTED | TEMPLATE | AREAS | AREAS CHECKED | BY | DATE

ORIGINAL SURVEY | NO. | SURVEYED | PLOTTED | TEMPLATE | AREAS | AREAS CHECKED | BY | DATE

PLOT DATE = 10/25/2006
FILE NAME = c:\projects\d902802\oldi3\zzoldi3xwtemp3
PLOT SCALE = 5.0000 ' / IN.
USER NAME = lavenderba