CONTRACT NO. 98950

F.A. RTE.	SECTION	COUNTY	TOTAL SHEETS	SHEET NO.
*	**	WILLIAMSON	917	704

STA. 774+50.0000 TO STA. 775+00.0000

FED. ROAD DIST. NO. | ILLINOIS | FED. AID PROJECT

* I-57, & OLD. IL 13 (FAU 9629)
** (XI-6-2)VB-2,(XI-6)HBK-2

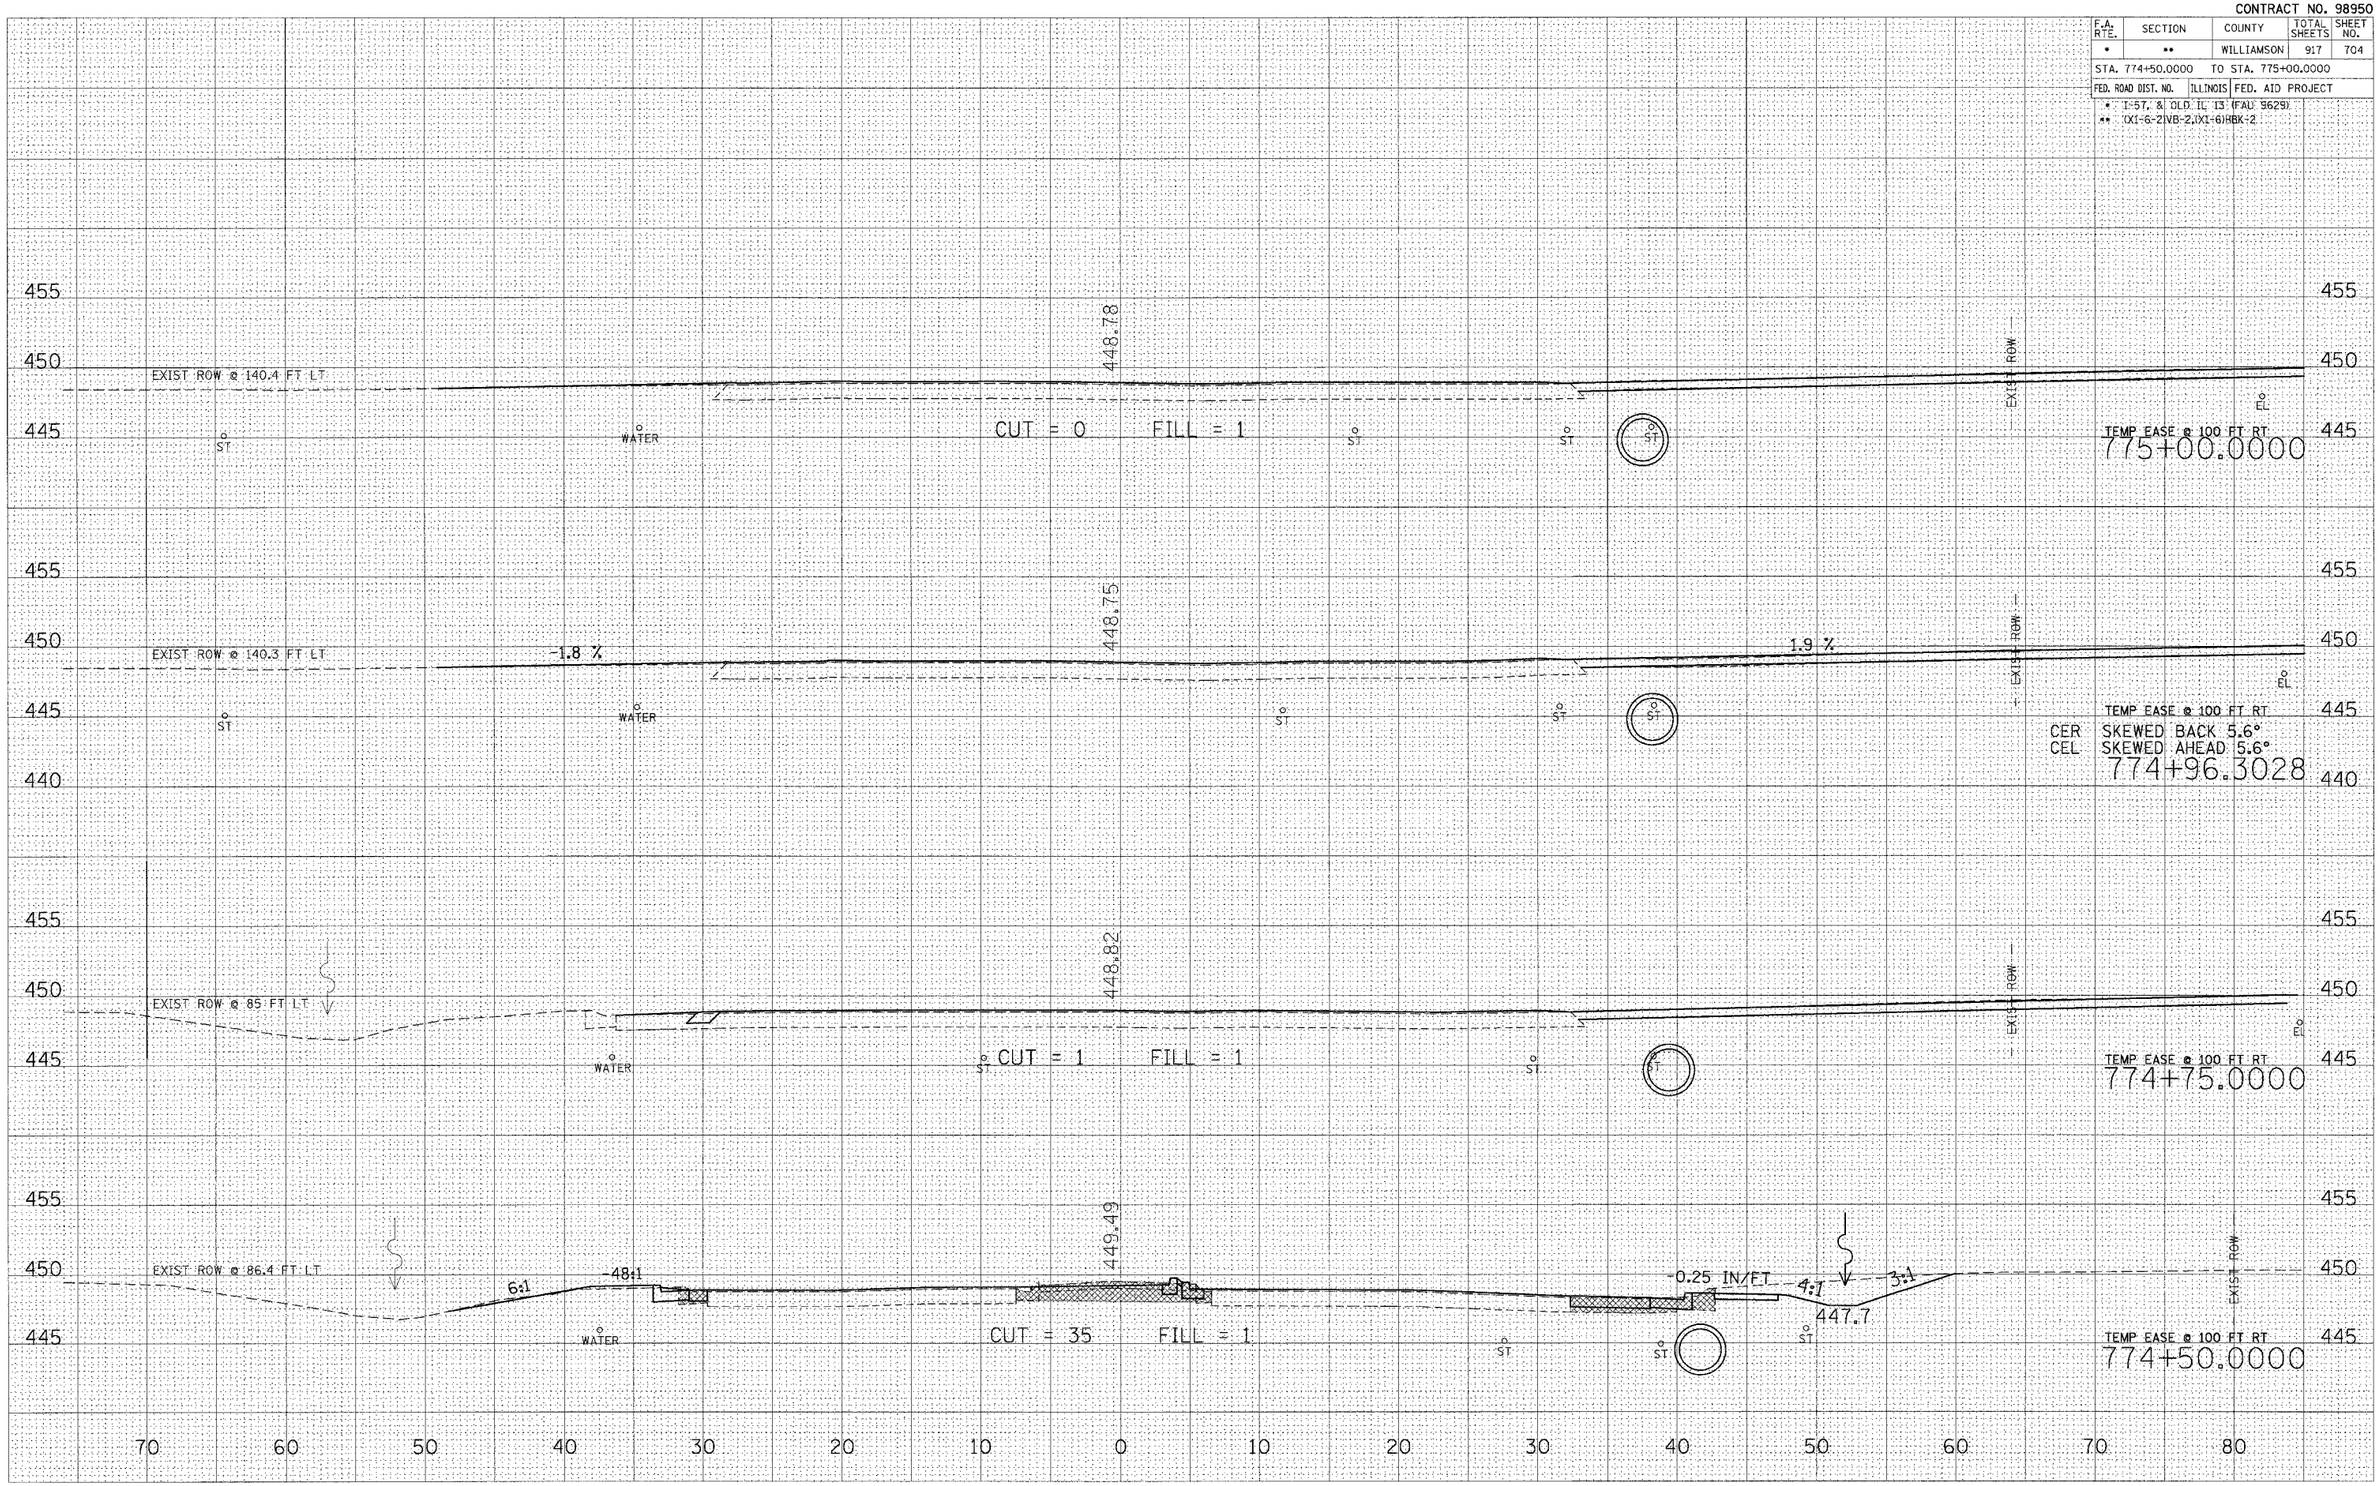

STA 774+50.0000 TO STA 775+00.0000 OLD 13

FINAL SURVEY	BY	DATE
SURVEYED		
PLOTTED		
TEMPLATE		
AREAS		
AREAS CHECKED		
NOTE BOOK NO.		

ORIGINAL SURVEY	BY	DATE
SURVEYED		
PLOTTED		
TEMPLATE		
AREAS		
AREAS CHECKED		
NOTE BOOK NO.		

PLOT DATE = 10/25/2006
FILE NAME = e:\projects\d9802802\old13\xsrd13xs775.dgn
PLOT SCALE = 1 IN/20 FT.
USER NAME = lavendarba