CONTRACT NO. 98950

F.A. RTE.	SECTION	COUNTY	TOTAL SHEETS	SHEET NO.
*	**	WILLIAMSON	917	719

STA. 10+50.0000 TO STA. 11+07.0875

FED. ROAD DIST. NO. | ILLINOIS | FED. AID PROJECT

* I-57. & OLD IL 13 (FAU 9629)
** (X1-6-2)VB-2,(X1-6)HBK-2

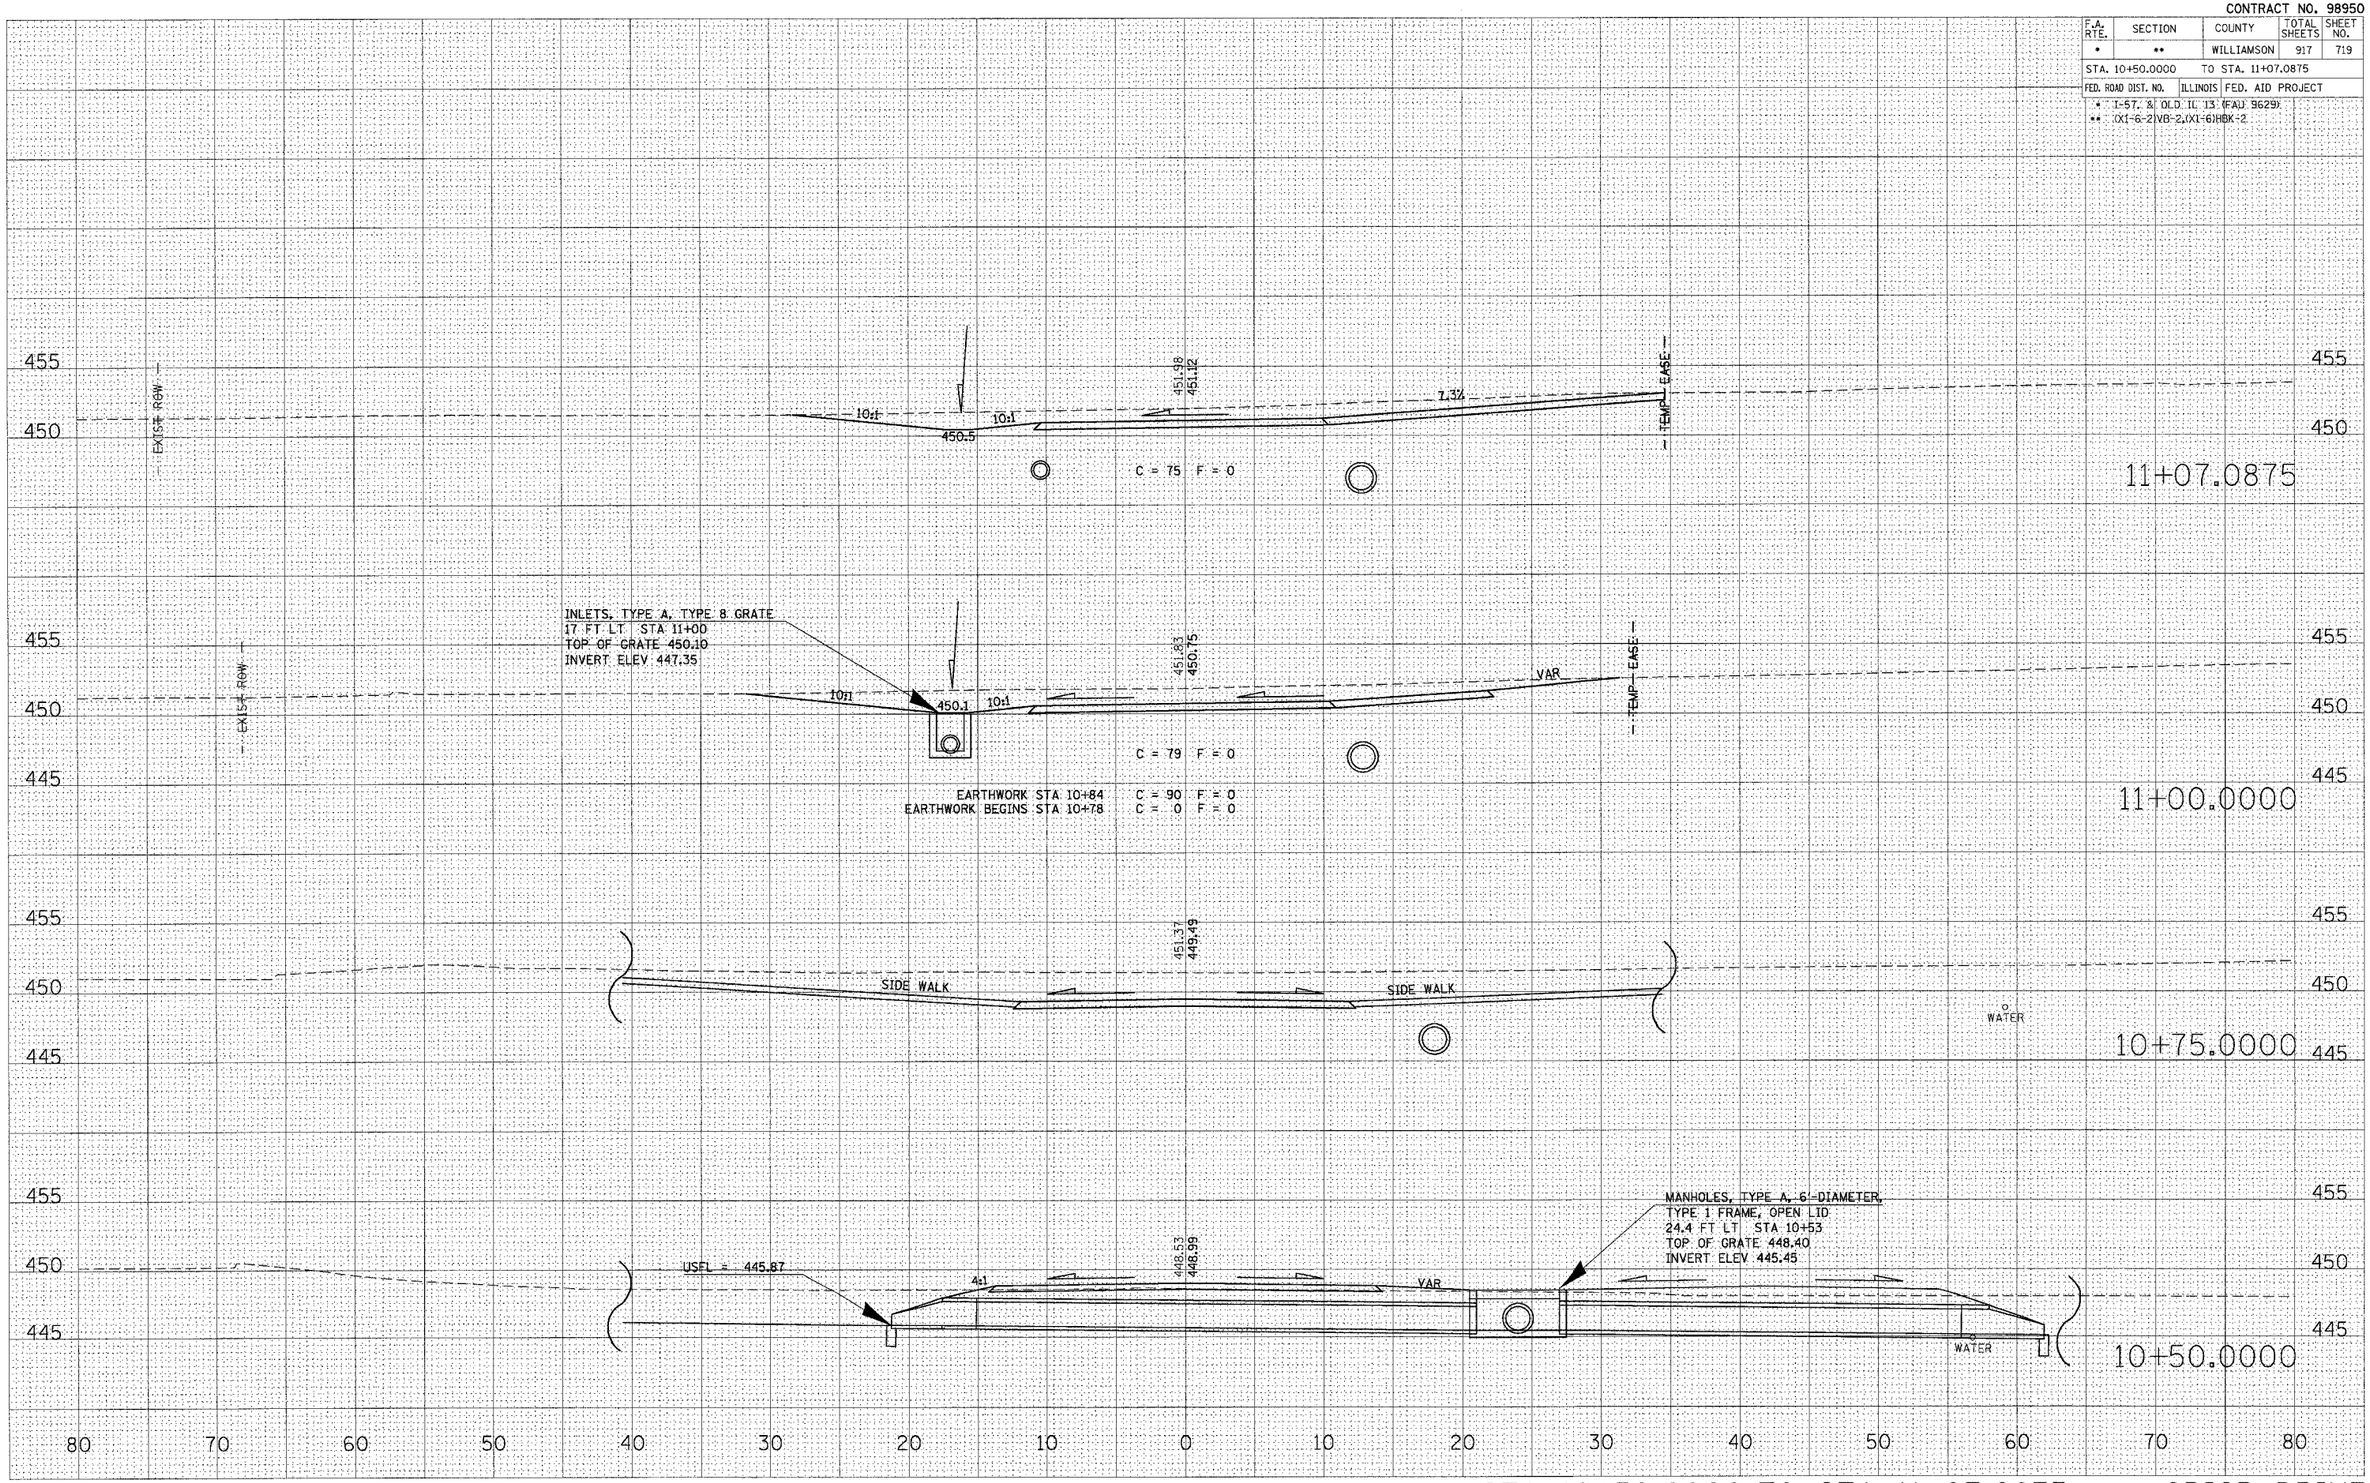

STA 10+50.0000 TO STA 11+07.0875 CRISP DRIVE

FINAL SURVEY	BY	DATE
SURVEYED		
PLOTTED		
TEMPLATE		
AREAS		
AREAS CHECKED		
NOTE BOOK NO.		

ORIGINAL SURVEY	BY	DATE
SURVEYED		
PLOTTED		
TEMPLATE		
AREAS		
AREAS CHECKED		
NOTE BOOK NO.		

PLOT DATE = 11/17/2005
FILE NAME = c:\pms_tests\d9028g2\old13\xcrispsp.dgn
PLOT SCALE = 5.0000 ' / IN.
USER NAME = leftwichdl