CONTRACT NO. 98960

F.A.P. RTE.	SECTION	COUNTY	TOTAL SHEETS	SHEET NO.
857	(101)BR-6	WHITE	100	16
STA. 160+00		TO STA.174+00		
FED. ROAD DIST. NO.	ILLINOIS	FED. AID PROJECT		

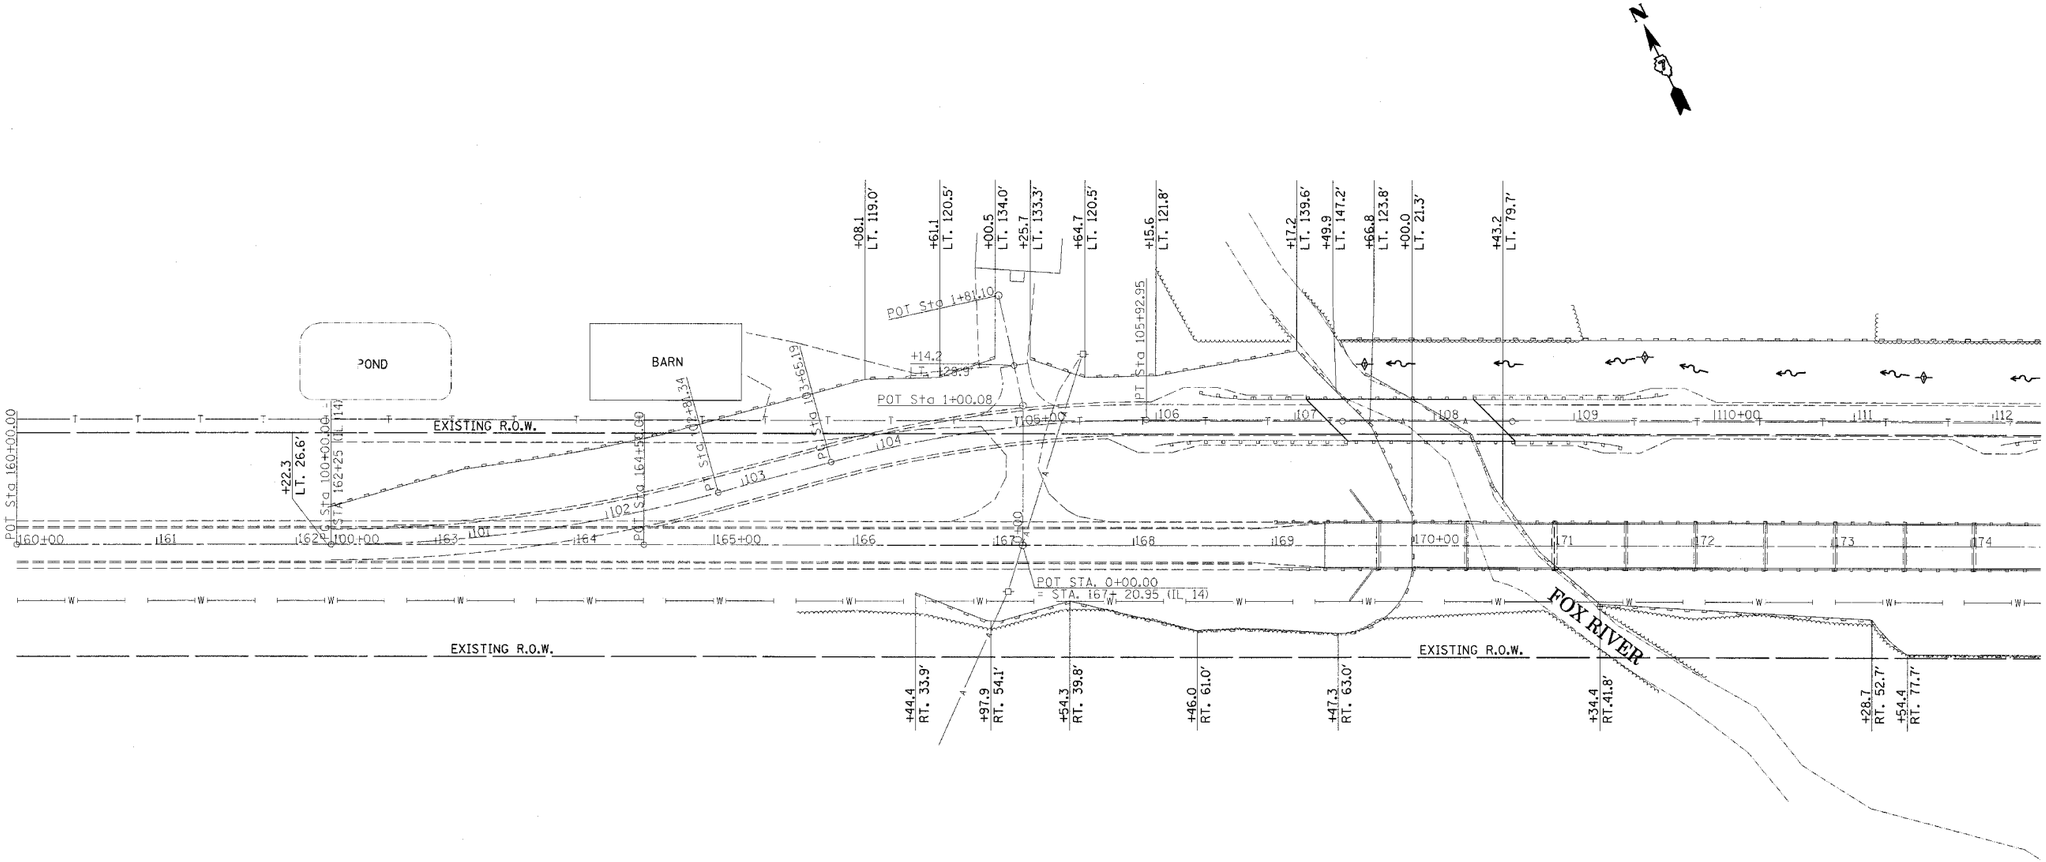

REVISIONS	
NAME	DATE

ILLINOIS DEPARTMENT OF TRANSPORTATION

Erosion Control Plan

SCALE: VERT. HORIZ.

DATE

DRAWN BY

CHECKED BY

PLOT DATE = 10/6/2006
FILE NAME = c:\projects\946754\erosion control.dgn
PLOT SCALE = 50.1393 ' / IN.
USER NAME = swartzrw