CONTRACT NO. 98987

F.A.P. RTE.	SECTION	COUNTY	TOTAL SHEETS	SHEET NO.
*	**	***	24	12

STA. _____ TO STA. _____

FED. ROAD DIST. NO. _ ILLINOIS FED. AID PROJECT

*FAP 331 & FAP 776
**101RS-5;(114Z)RS-3
***JACKSON & HAMILTON COS.

N NOT TO SCALE

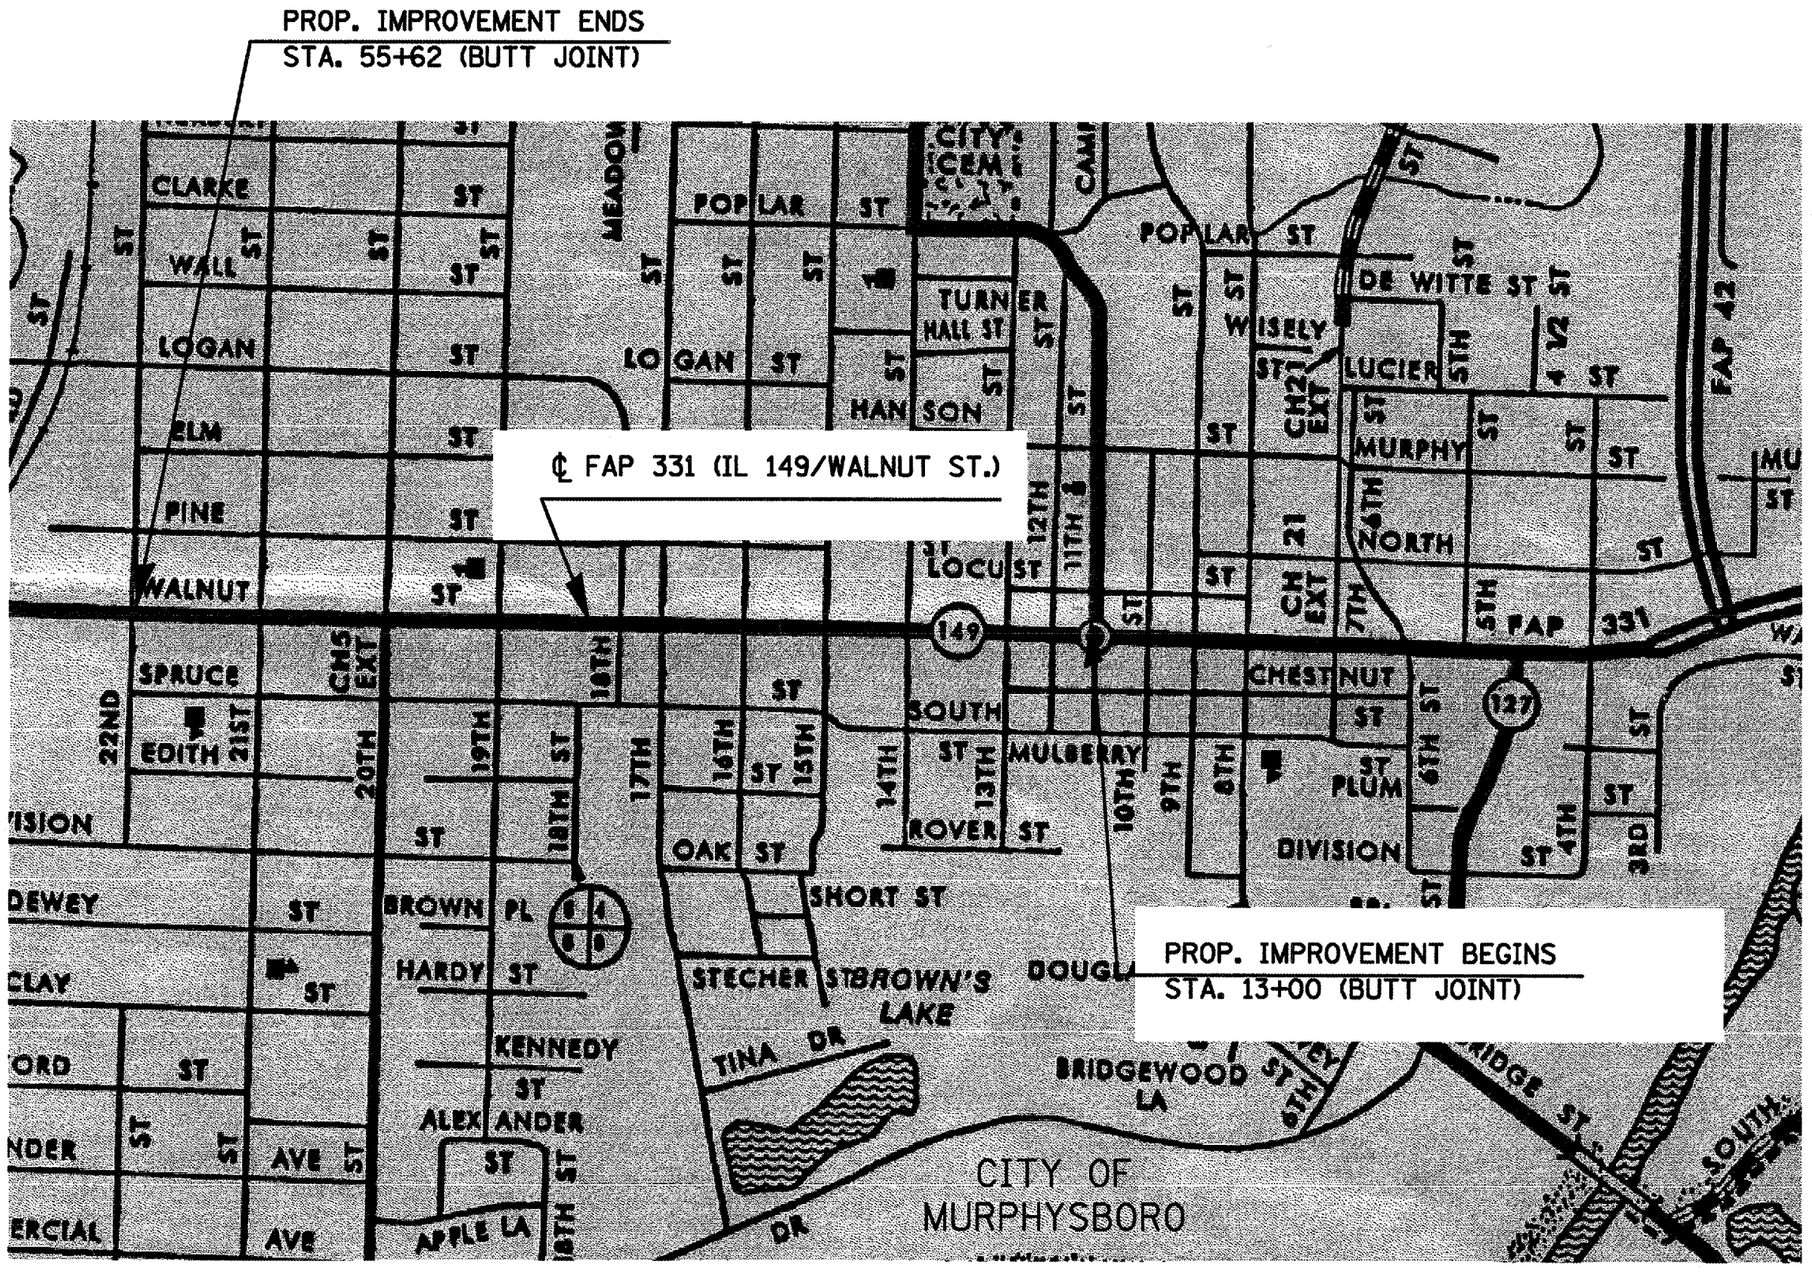

1 Rev. 2-20-07

MURPHYSBORO – FAP 331 (IL. 149) LOCATION MAP