CONTRACT NO. 98987

F.A.P. RTE.	SECTION	COUNTY	TOTAL SHEETS	SHEET NO.
--*--	------**	-----***	24	22
STA. _____	TO STA._____			
FED. ROAD DIST. NO. _	ILLINOIS	FED. AID PROJECT		

*FAP 331 & FAP 776
**101RS-5; (1142)RS-3
***JACKSON & HAMILTON

TURN LANE DETAILS

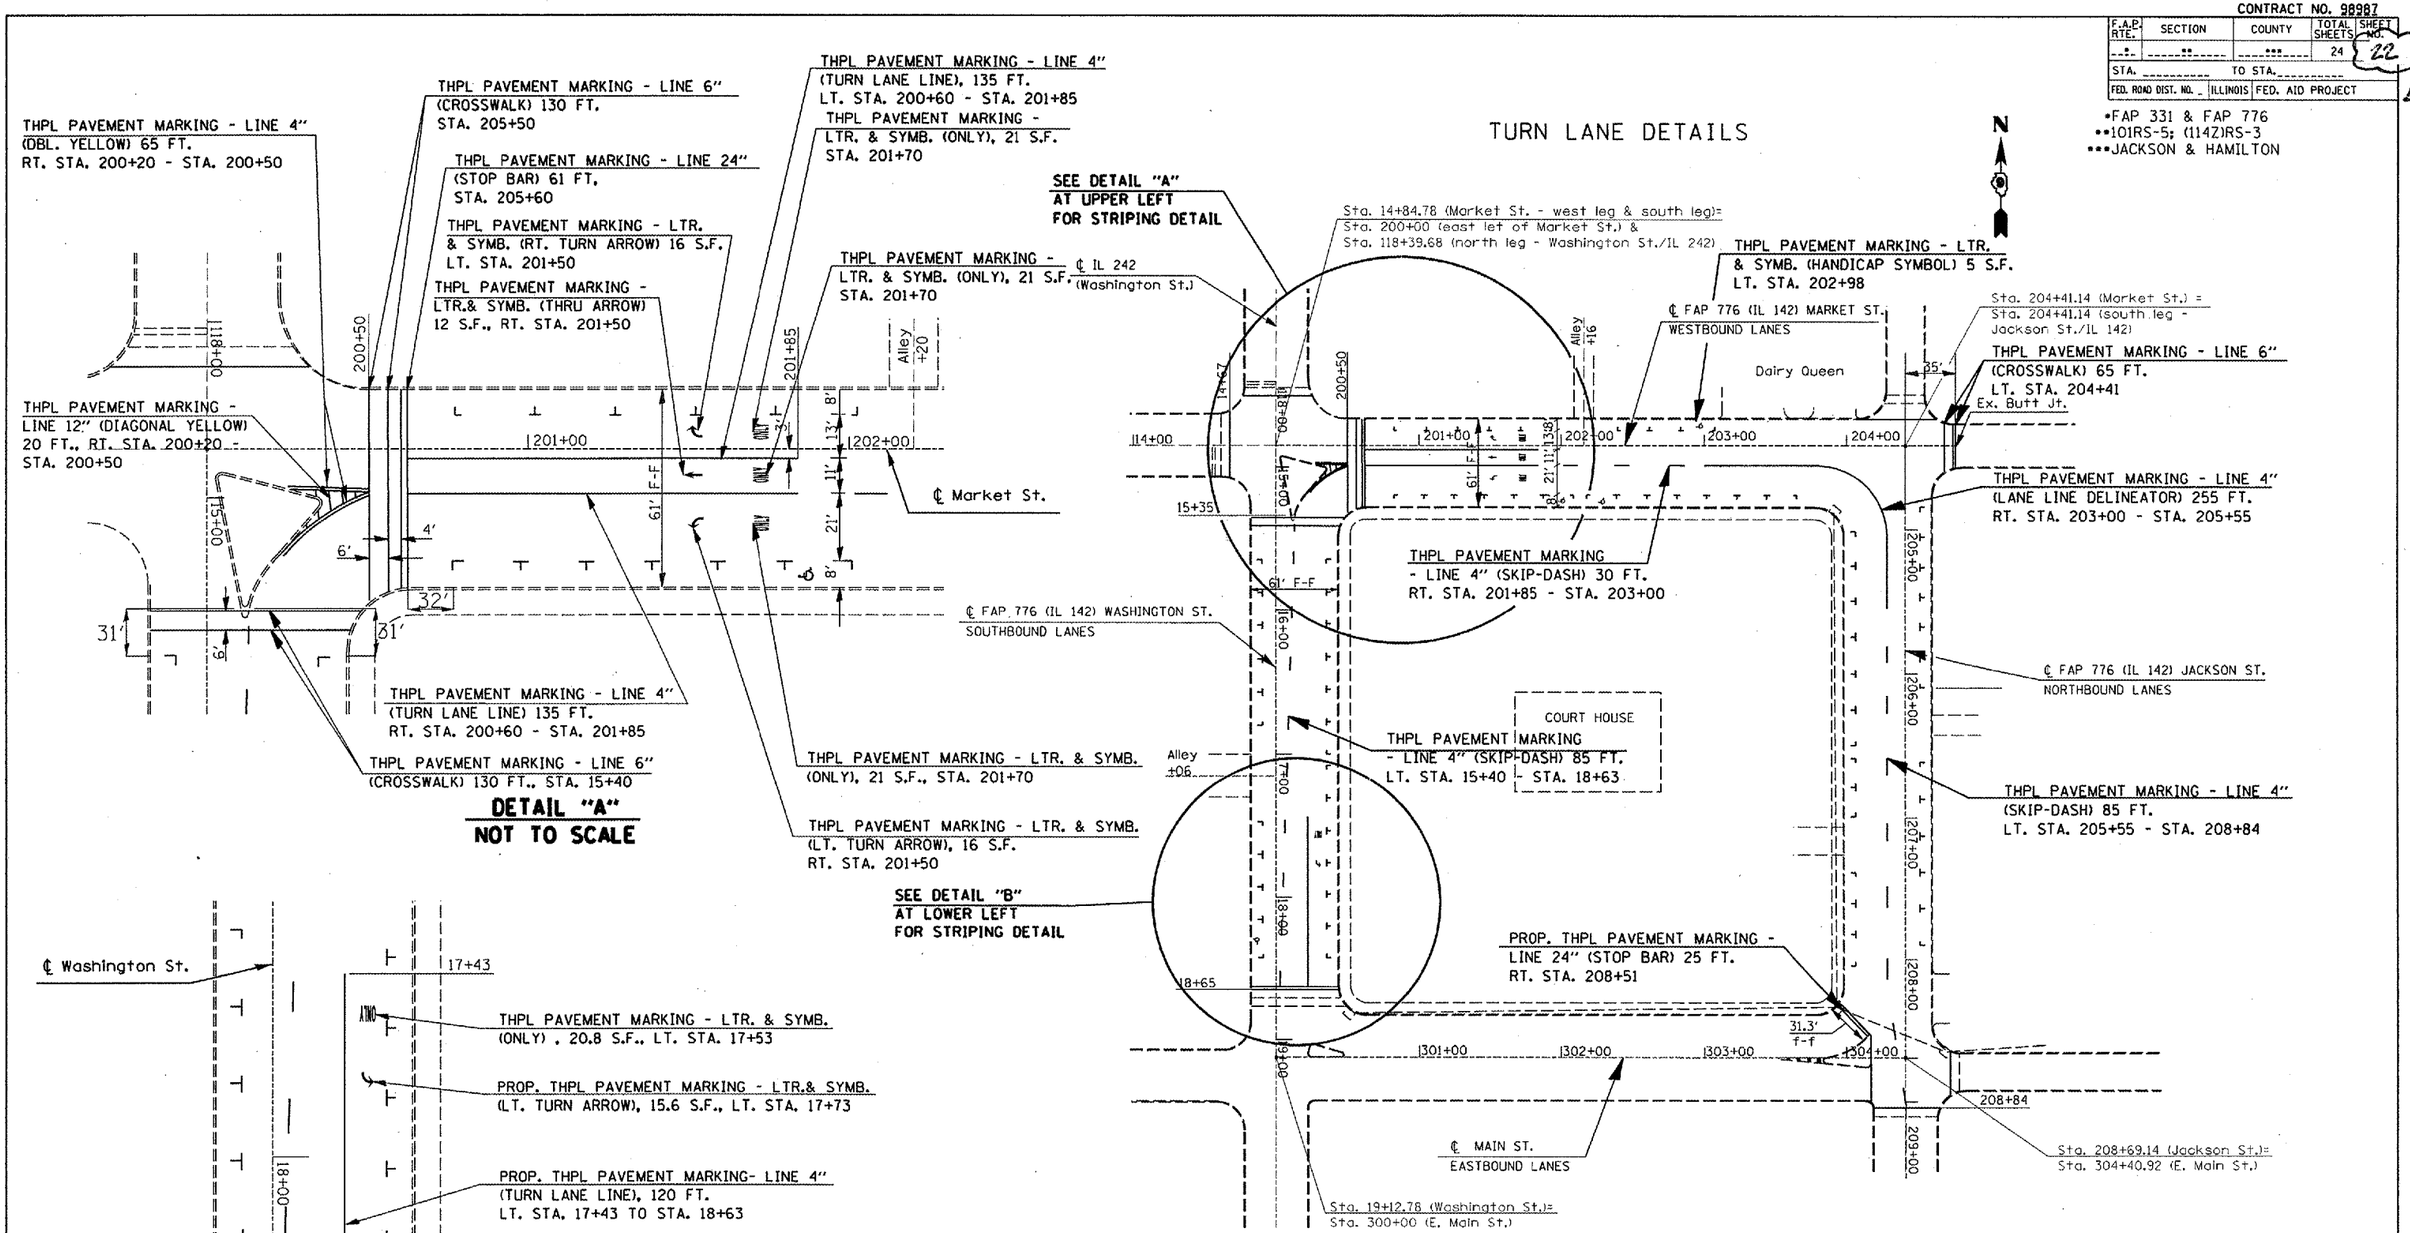

NOTES:

1. Measurements of parking areas and "No Parking" area distances from curve are approximate. The Contractor will be responsible for measuring and replacing pavement marking for parking areas.

Rev. 2-20-07

FAP 776 (IL. 142) PAVEMENT MARKING LAYOUT

PLOT DATE = 12/12/2006
FILE NAME = c:\projects\d980207\d980107p1.m32
PLOT SCALE = 185.8824 ' / IN.
USER NAME = mccordsc