PLAN

DATE	BY	
		SURVEYED
		PLOTTED
		ALIGNMENT CHECKED
		RT. OF WAY CHECKED
		ROD FILE NAME

NOTE BOOK
NO.

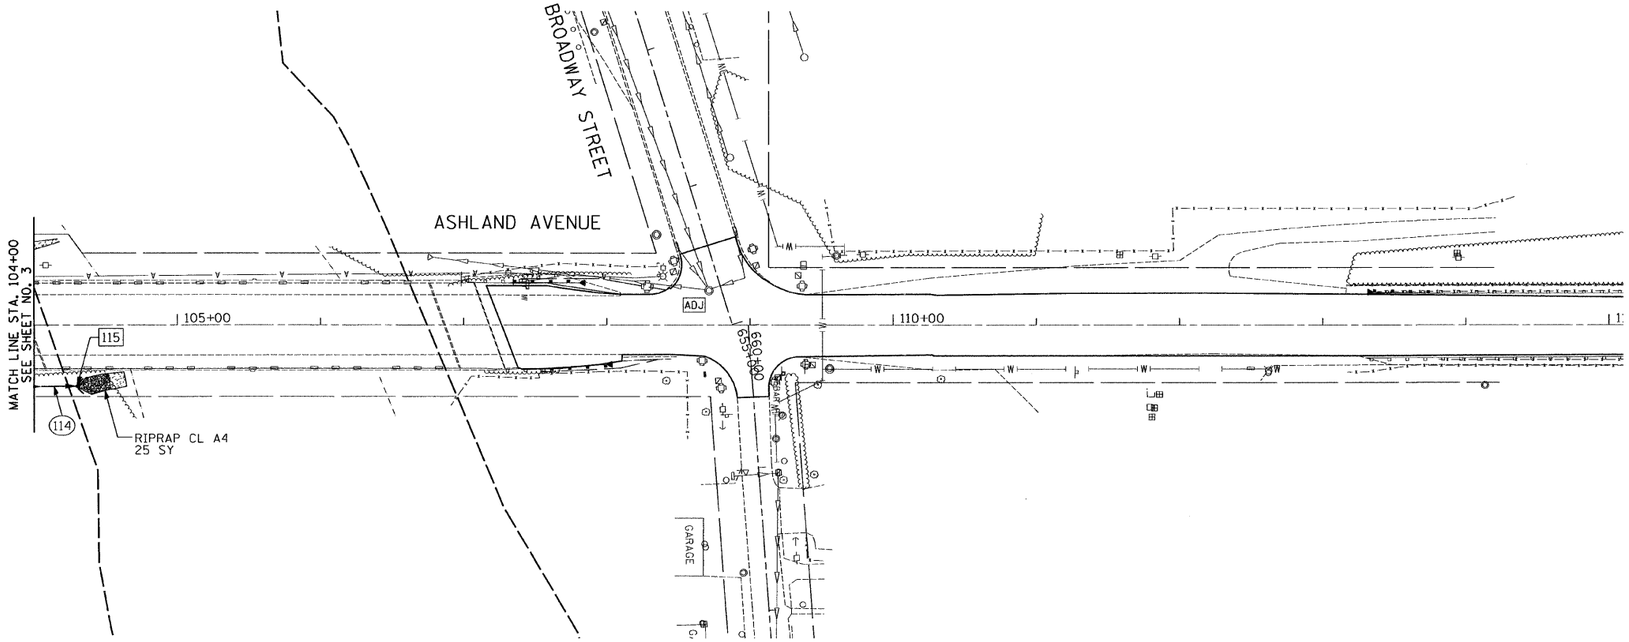

PROFILE

DATE	BY	
		SURVEYED
		PLOTTED
		ALIGNMENT CHECKED
		R.O.W. NOTED
		STRUCTURE NOTATING SHOWN

NOTE BOOK
NO.

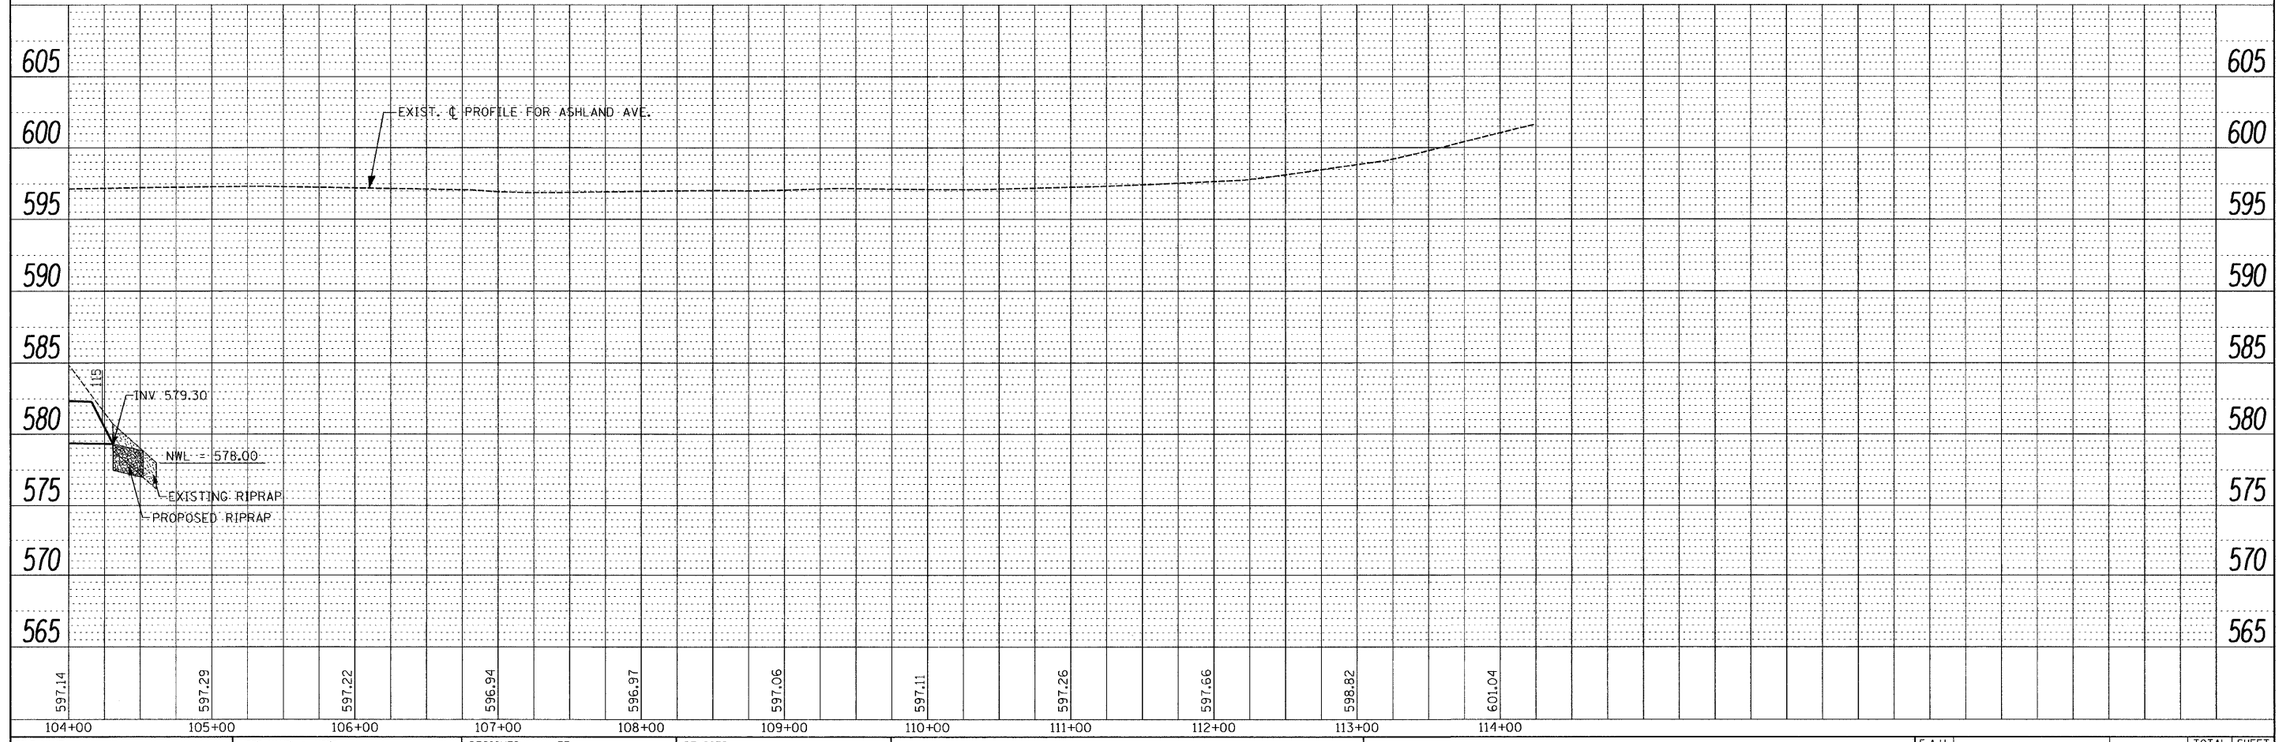

FILE NAME = #FILEL# 1-4-12	USER NAME = _USER_	DESIGNED - EF	REVISED -
		DRAWN - EF	REVISED -
	PLOT SCALE = 50.0000 ' / IN.	CHECKED - RS	REVISED -
	PLOT DATE = 12/30/2011	DATE - 12-28-2011	REVISED -

STATE OF ILLINOIS
DEPARTMENT OF TRANSPORTATION

ASHLAND AVE. (THORNTON RD. – BROADWAY ST.)
DRAINAGE PLAN AND PROFILE

SCALE: 1"=50' | SHEET NO. 4 OF 5 SHEETS | STA. 104+00 | TO STA. 114+00

F.A.U. RTE.	SECTION	COUNTY	TOTAL SHEETS	SHEET NO.
2857	2011-054-I	COOK	81	41
		CONTRACT NO. 60P64		
		ILLINOIS	FED. AID PROJECT	