CONTRACT NO: 60P81

ROUTE	SECTION	COUNTY	TOTAL SHEETS	SHEET NUMBER
VARIOUS	2011-062-I	WILL & COOK	22	13

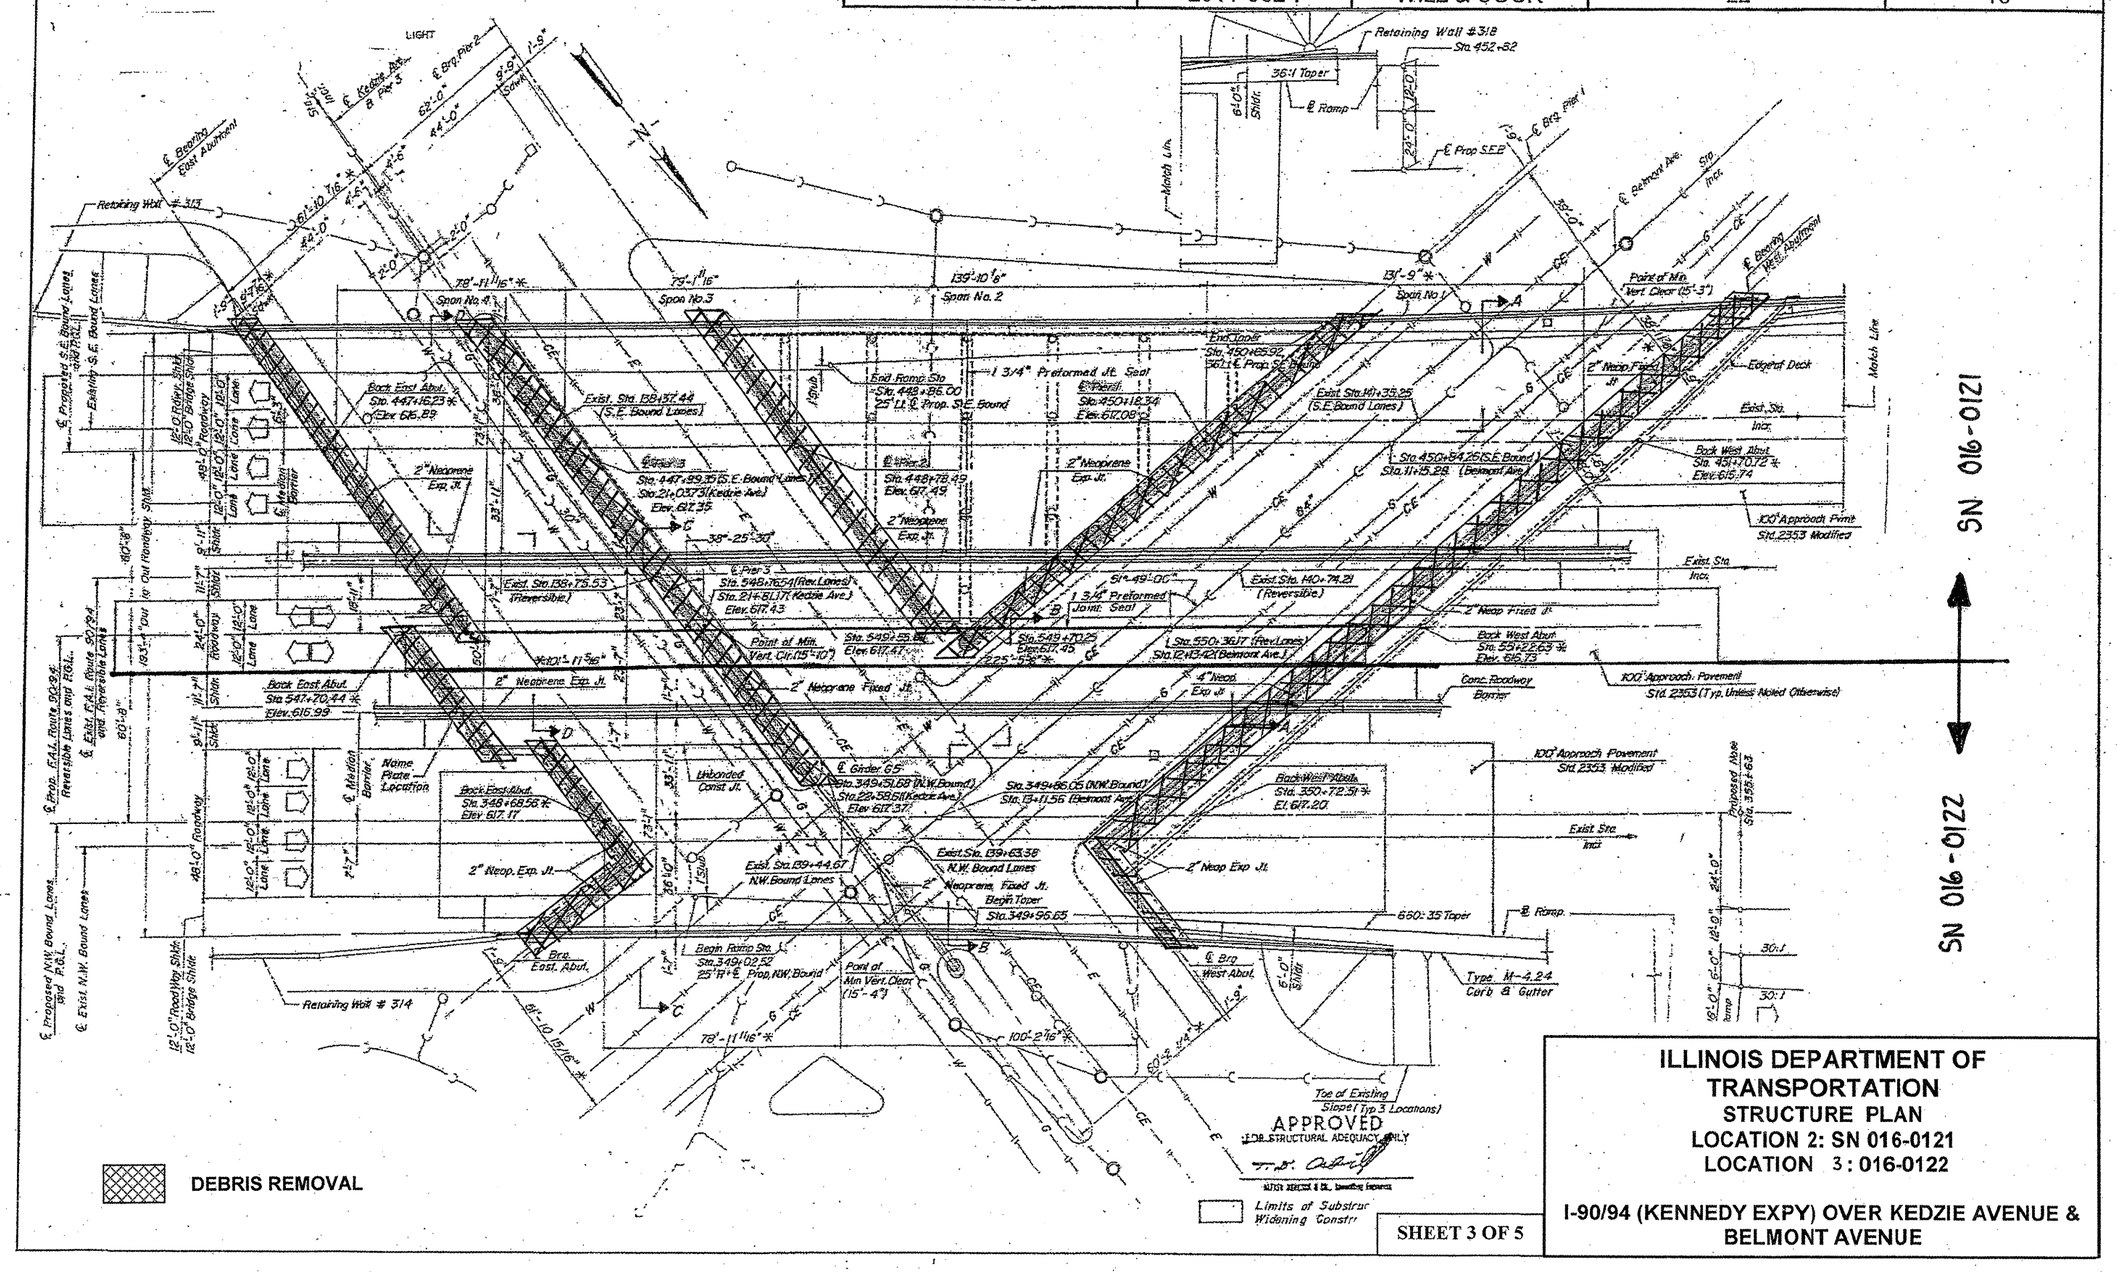

DEBRIS REMOVAL

SHEET 3 OF 5

ILLINOIS DEPARTMENT OF TRANSPORTATION
STRUCTURE PLAN
LOCATION 2: SN 016-0121
LOCATION 3: 016-0122

I-90/94 (KENNEDY EXPY) OVER KEDZIE AVENUE & BELMONT AVENUE