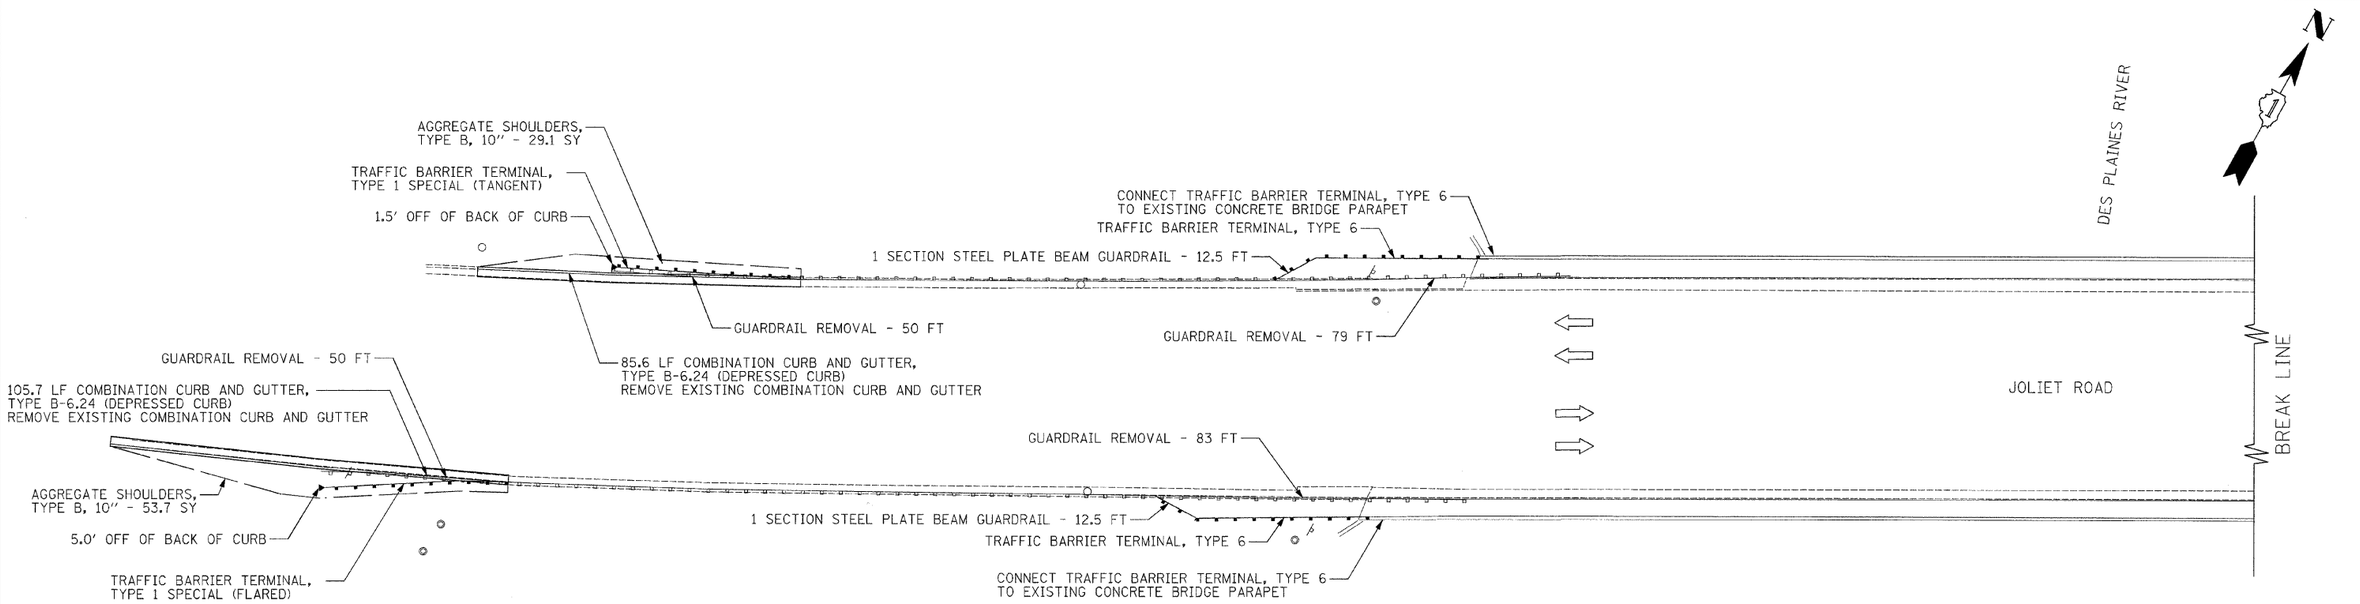

LOCATIONS 20-23

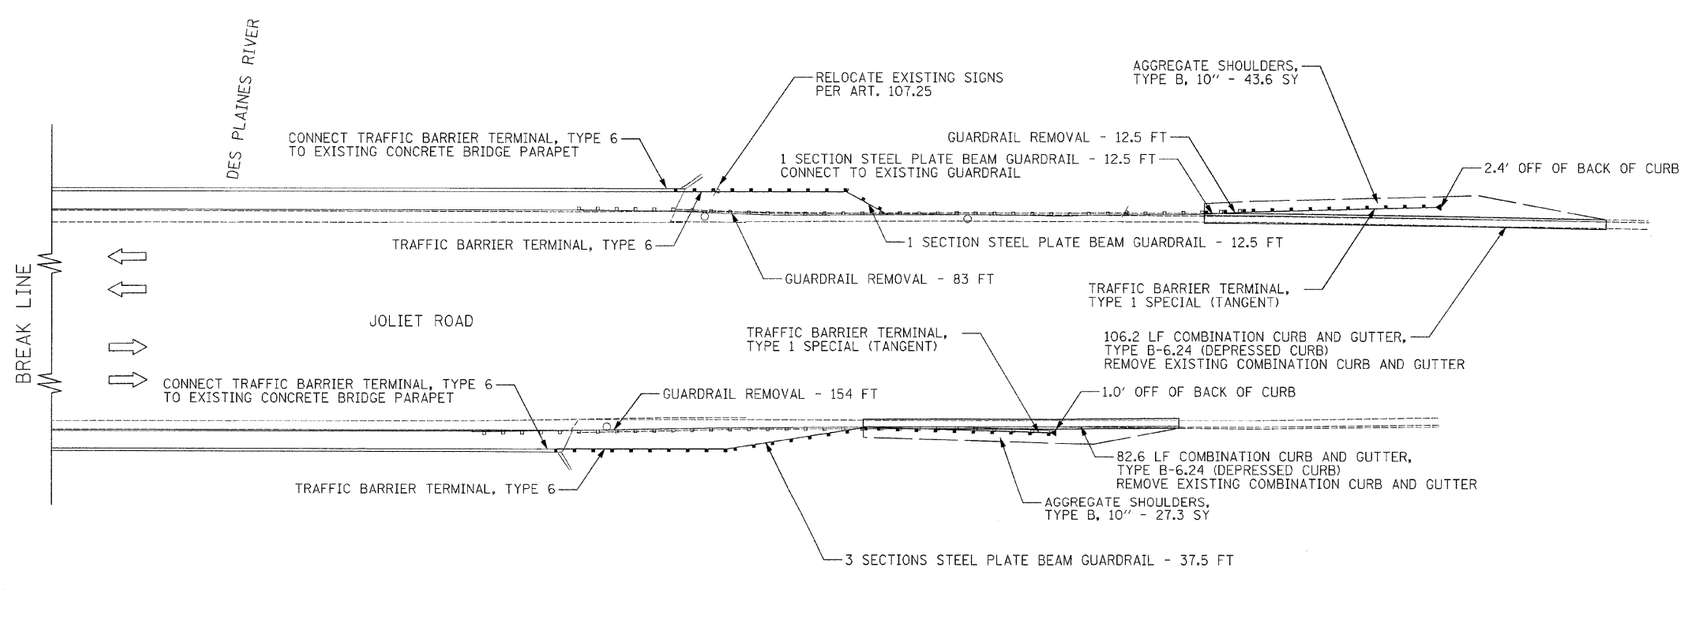

LOCATIONS 20-23

LIN ENGINEERING, LTD. Consulting Engineers Westmont, Illinois	USER NAME = $USER$	DESIGNED - GRE	REVISED -	STATE OF ILLINOIS DEPARTMENT OF TRANSPORTATION	GUARDRAIL IMPROVEMENTS – COOK COUNTY ROADWAY PLANS	F.A.P. RTE.	SECTION	COUNTY	TOTAL SHEETS / SHEET NO.
		DRAWN - GRE	REVISED -			*	2011-093-GRR	COOK	26 / 14
	PLOT SCALE = $SCALE$	CHECKED - ST	REVISED -					CONTRACT NO. 60R21	
	PLOT DATE = $DATE$	DATE - 12/20/11	REVISED -		SCALE: 20 / SHEET NO. 10 OF 11 SHEETS	FED. ROAD DIST. NO. 1	ILLINOIS	FED. AID PROJECT	

*VARIOUS