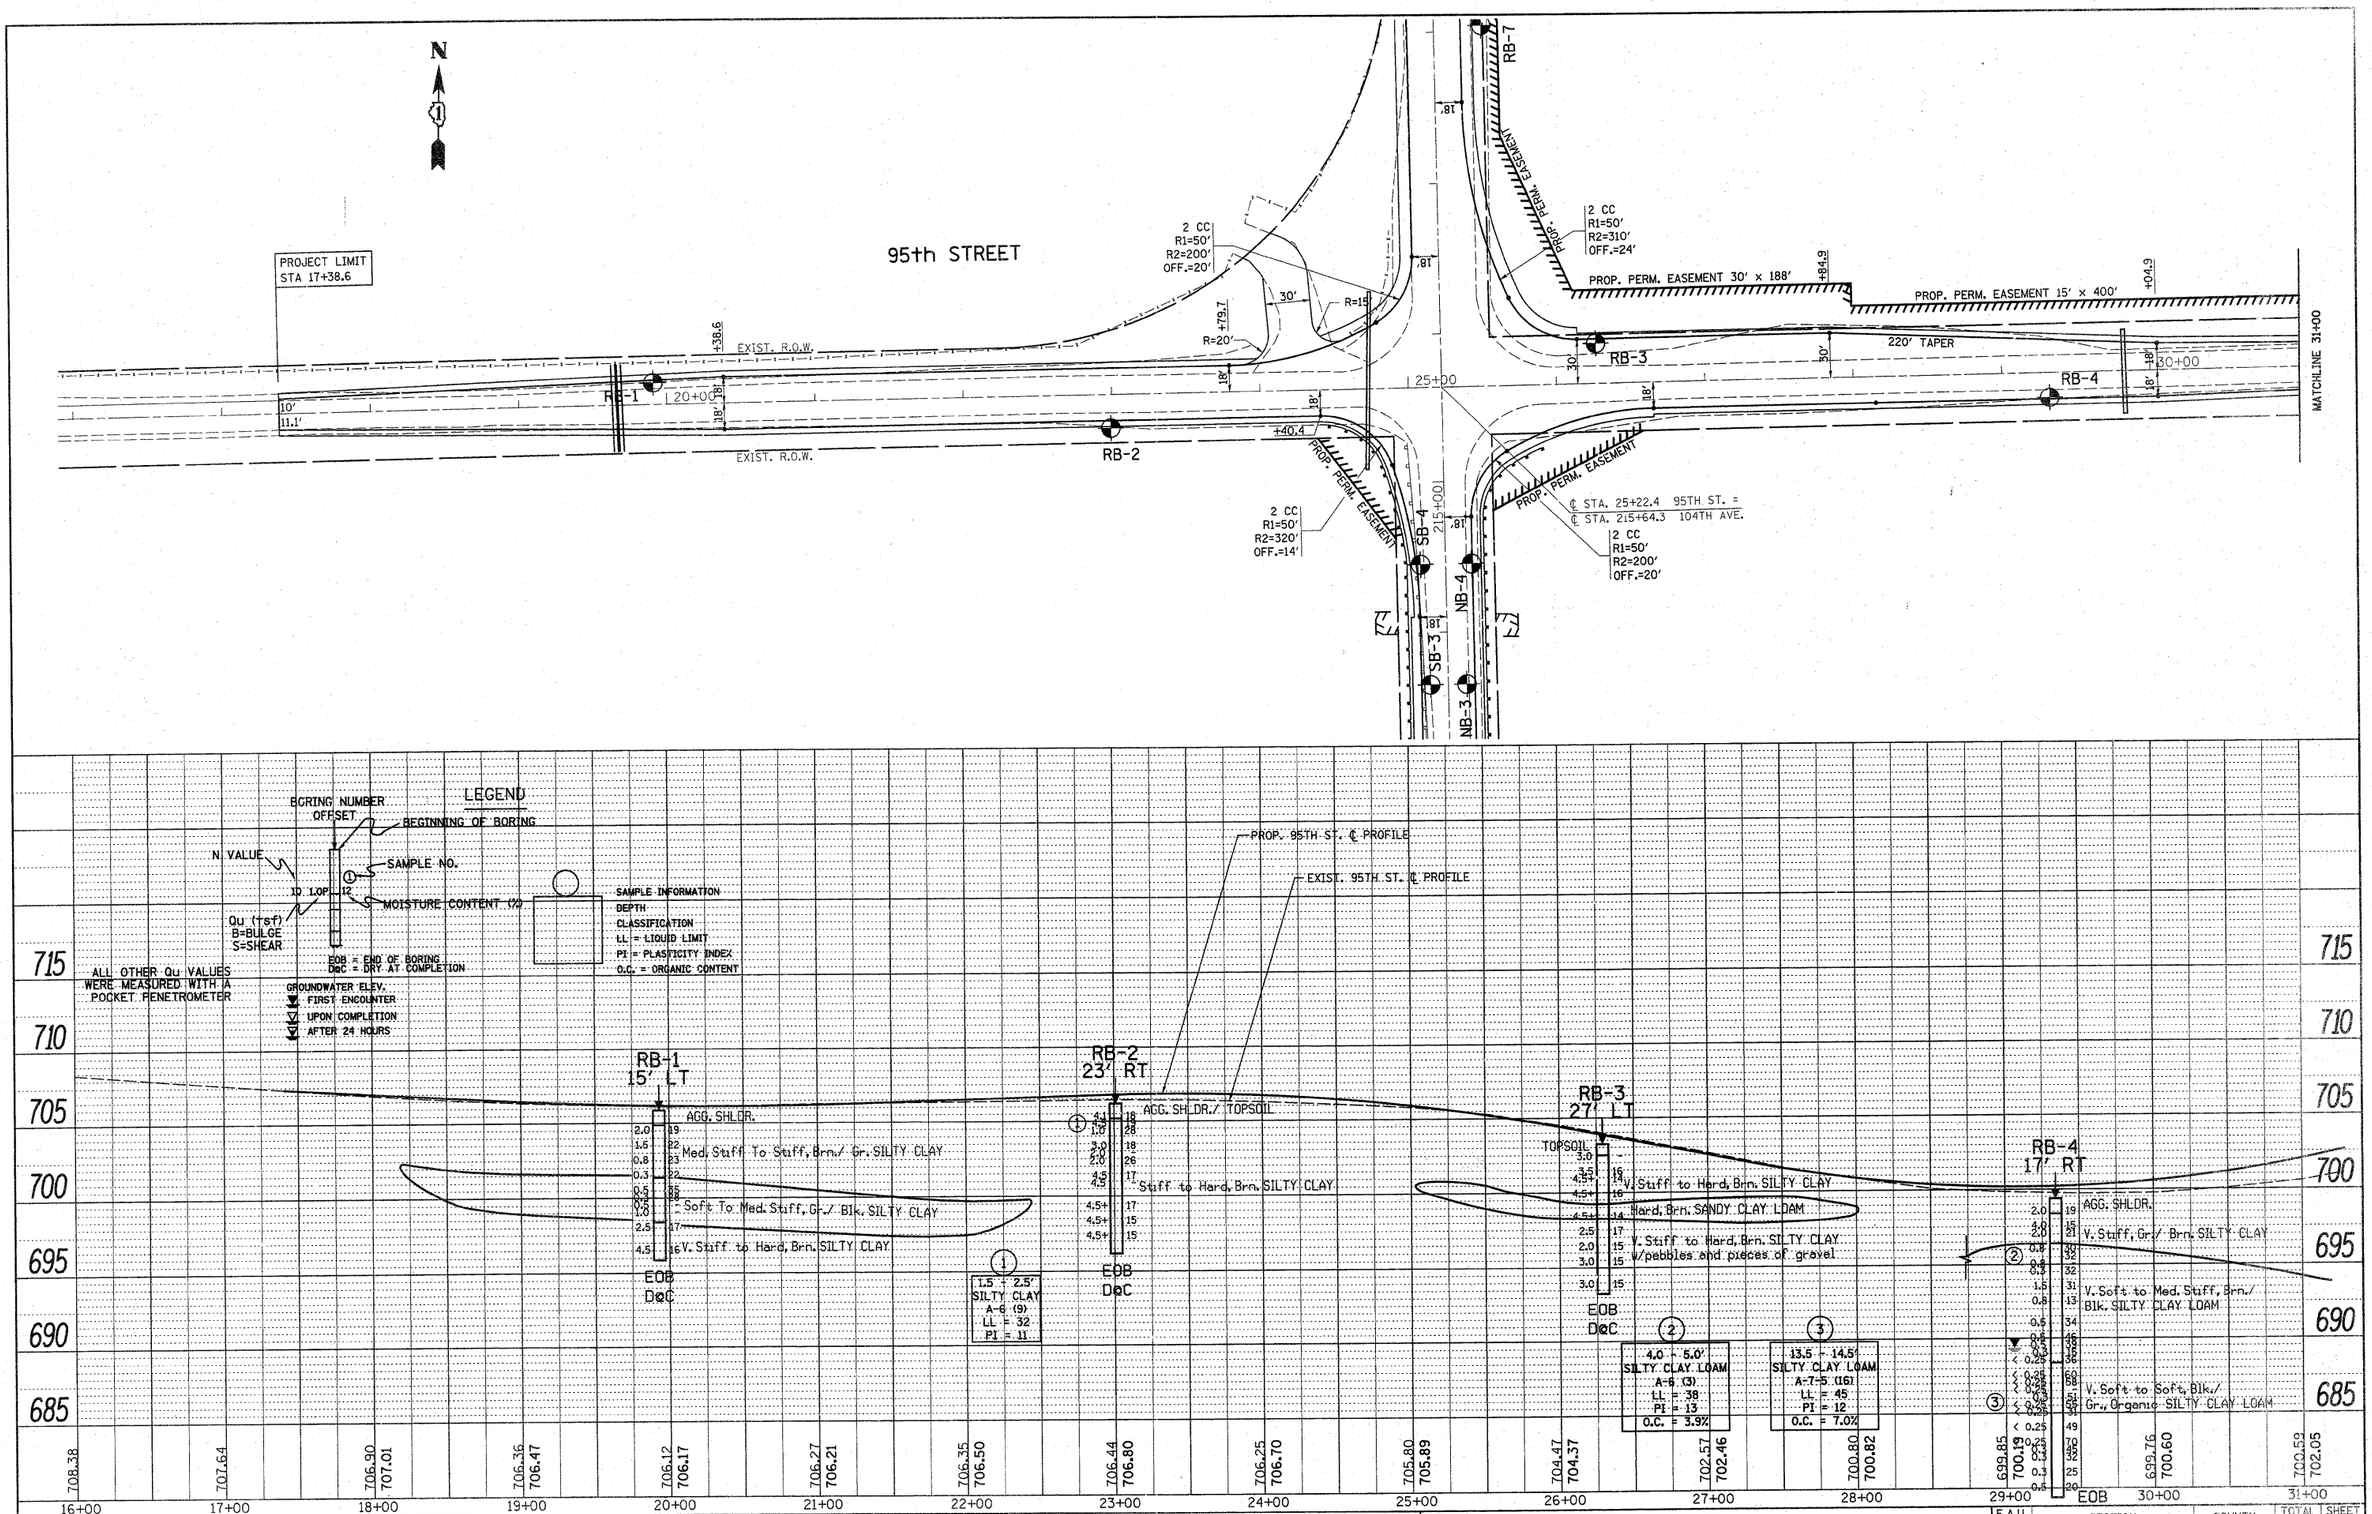

PLAN

NOTE BOOK NO.	SURVEYED	PLOTTED	ALIGNMENT CHECKED	R.T. OF WAY CHECKED	CADD FILE NAME	BY	DATE

PROFILE

NOTE BOOK NO.	SURVEYED	PLOTTED	GRADES CHECKED	STRUCTURE NOTATNS CHKD	BY	DATE

FILE NAME = C:\pw_work\PWIDOT\LISZEKRF\d0159937\P144489-sht-soil.dgn	USER NAME = liszekrf	DESIGNED -	REVISED -
	PLOT SCALE = 50.000 ' / IN.	DRAWN -	REVISED -
	PLOT DATE = 6/8/2010	CHECKED -	REVISED -
		DATE -	REVISED -

STATE OF ILLINOIS
DEPARTMENT OF TRANSPORTATION

95th STREET @
104th AVENUE / FLAVIN ROAD
SOIL PLAN AND PROFILE

SCALE: | SHEET NO. OF SHEETS | STA. TO STA.

F.A.U. RTE.	SECTION	COUNTY	TOTAL SHEETS	SHEET NO.
1566	29R-N-1	COOK	120	68

CONTRACT NO. 62377

ILLINOIS FED. AID PROJECT