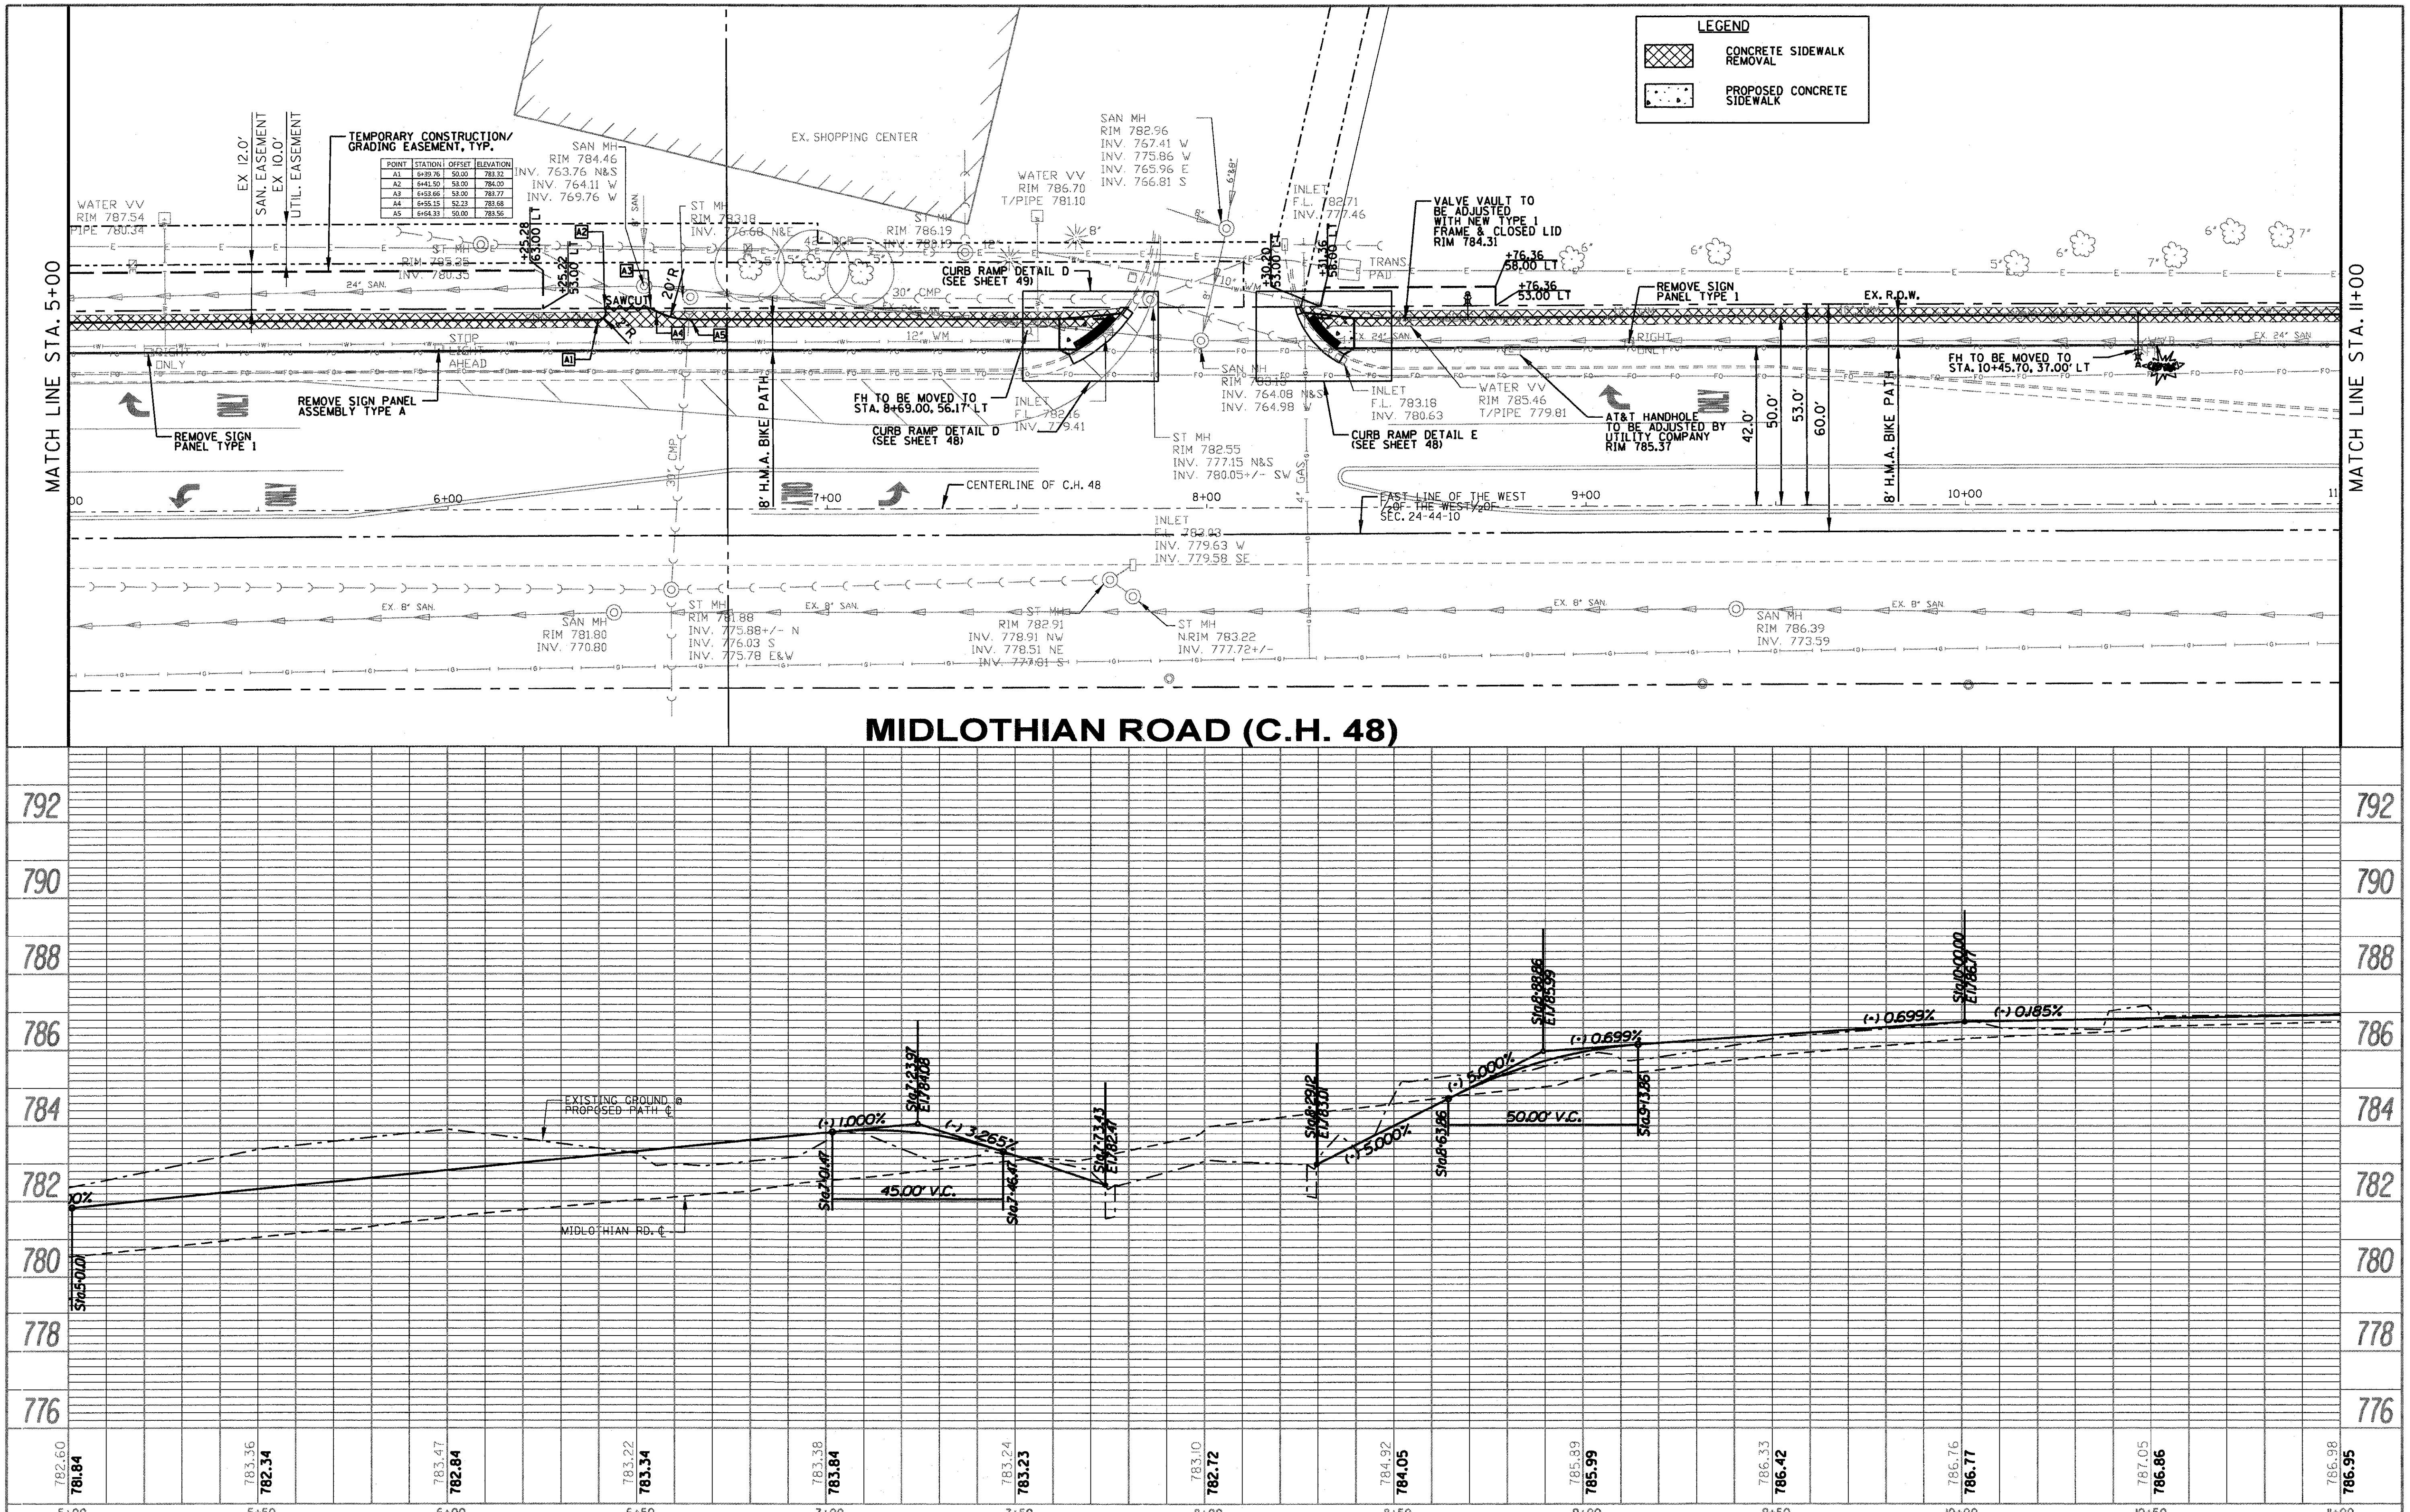

POINT	STATION	OFFSET	ELEVATION
A1	6+39.76	50.00	783.32
A2	6+41.50	53.00	784.00
A3	6+53.66	53.00	783.77
A4	6+55.15	52.23	783.68
A5	6+64.33	50.00	783.56

PLAN — SURVEYED / PLOTTED / ALIGNMENT CHECKED / RT. OF WAY CHECKED / CADD FILE NAME / NOTE BOOK / NO. / BY / DATE

PROFILE — SURVEYED / PLOTTED / GRADES CHECKED / B.M. NOTED / STRUCTURE NOTAT'NS CH'KD / NOTE BOOK / NO. / BY / DATE

FILE NAME - $FILEL$	USER NAME - $USER$	DESIGNED -	REVISED -
		DRAWN -	REVISED -
	PLOT SCALE - $SCALE$	CHECKED -	REVISED -
	PLOT DATE - $DATE$	DATE -	REVISED -

STATE OF ILLINOIS
DEPARTMENT OF TRANSPORTATION

MIDLOTHIAN ROAD PLAN & PROFILE

SCALE: 1" = 20' | SHEET NO. 2 OF 12 SHEETS | STA. 5+00 TO STA. 11+00

F.A.U. RTE.	SECTION	COUNTY	TOTAL SHEETS	SHEET NO.
2605	09-00171-13-BT	LAKE	59	15

CONTRACT NO. 63619

ILLINOIS | FED. AID PROJECT