FINAL SURVEY	BY	DATE
SURVEYED		
PLOTTED		
TEMPLATE		
NOTE BOOK	AREAS	
NO.	AREAS CHECKED	

ORIGINAL SURVEY	BY	DATE
SURVEYED		
PLOTTED		
TEMPLATE		
NOTE BOOK	AREAS	
NO.	AREAS CHECKED	

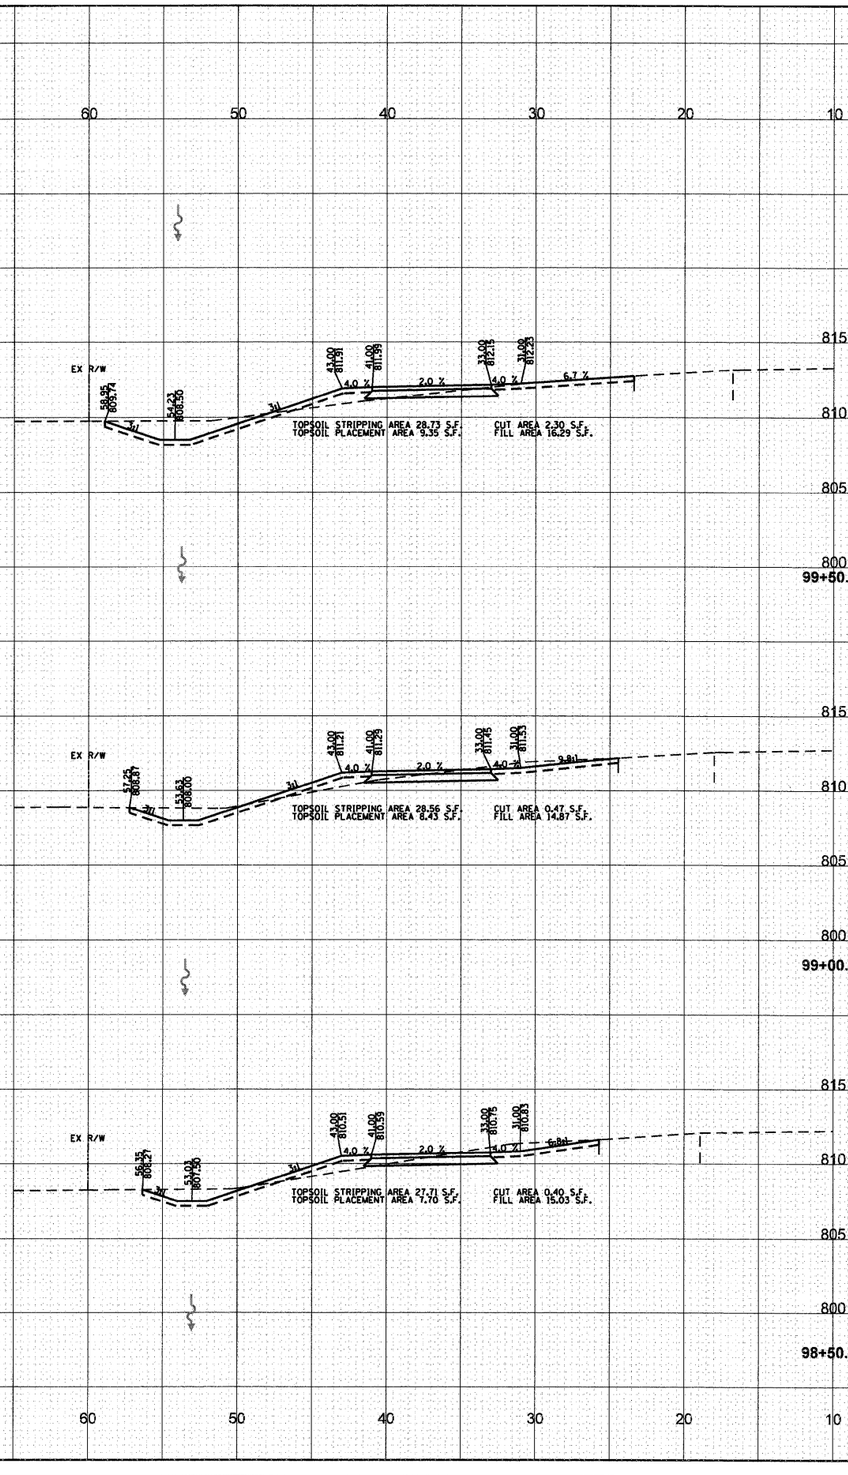

FILE NAME - $FILEL$	USER NAME - $USER$	DESIGNED -	REVISED -
		DRAWN -	REVISED -
	PLOT SCALE - $SCALE$	CHECKED -	REVISED -
	PLOT DATE - $DATE$	DATE -	REVISED -

STATE OF ILLINOIS
DEPARTMENT OF TRANSPORTATION

MIDLOTHIAN ROAD CROSS SECTIONS

SCALE: 1" = 5' | SHEET NO. 18 OF 22 SHEETS | STA. 98+50.00 TO STA. 101+00.00

F.A.U RTE.	SECTION	COUNTY	TOTAL SHEETS	SHEET NO.
2605	09-00171-13-BT	LAKE	59	43
		CONTRACT NO. 63619		
		ILLINOIS FED. AID PROJECT		