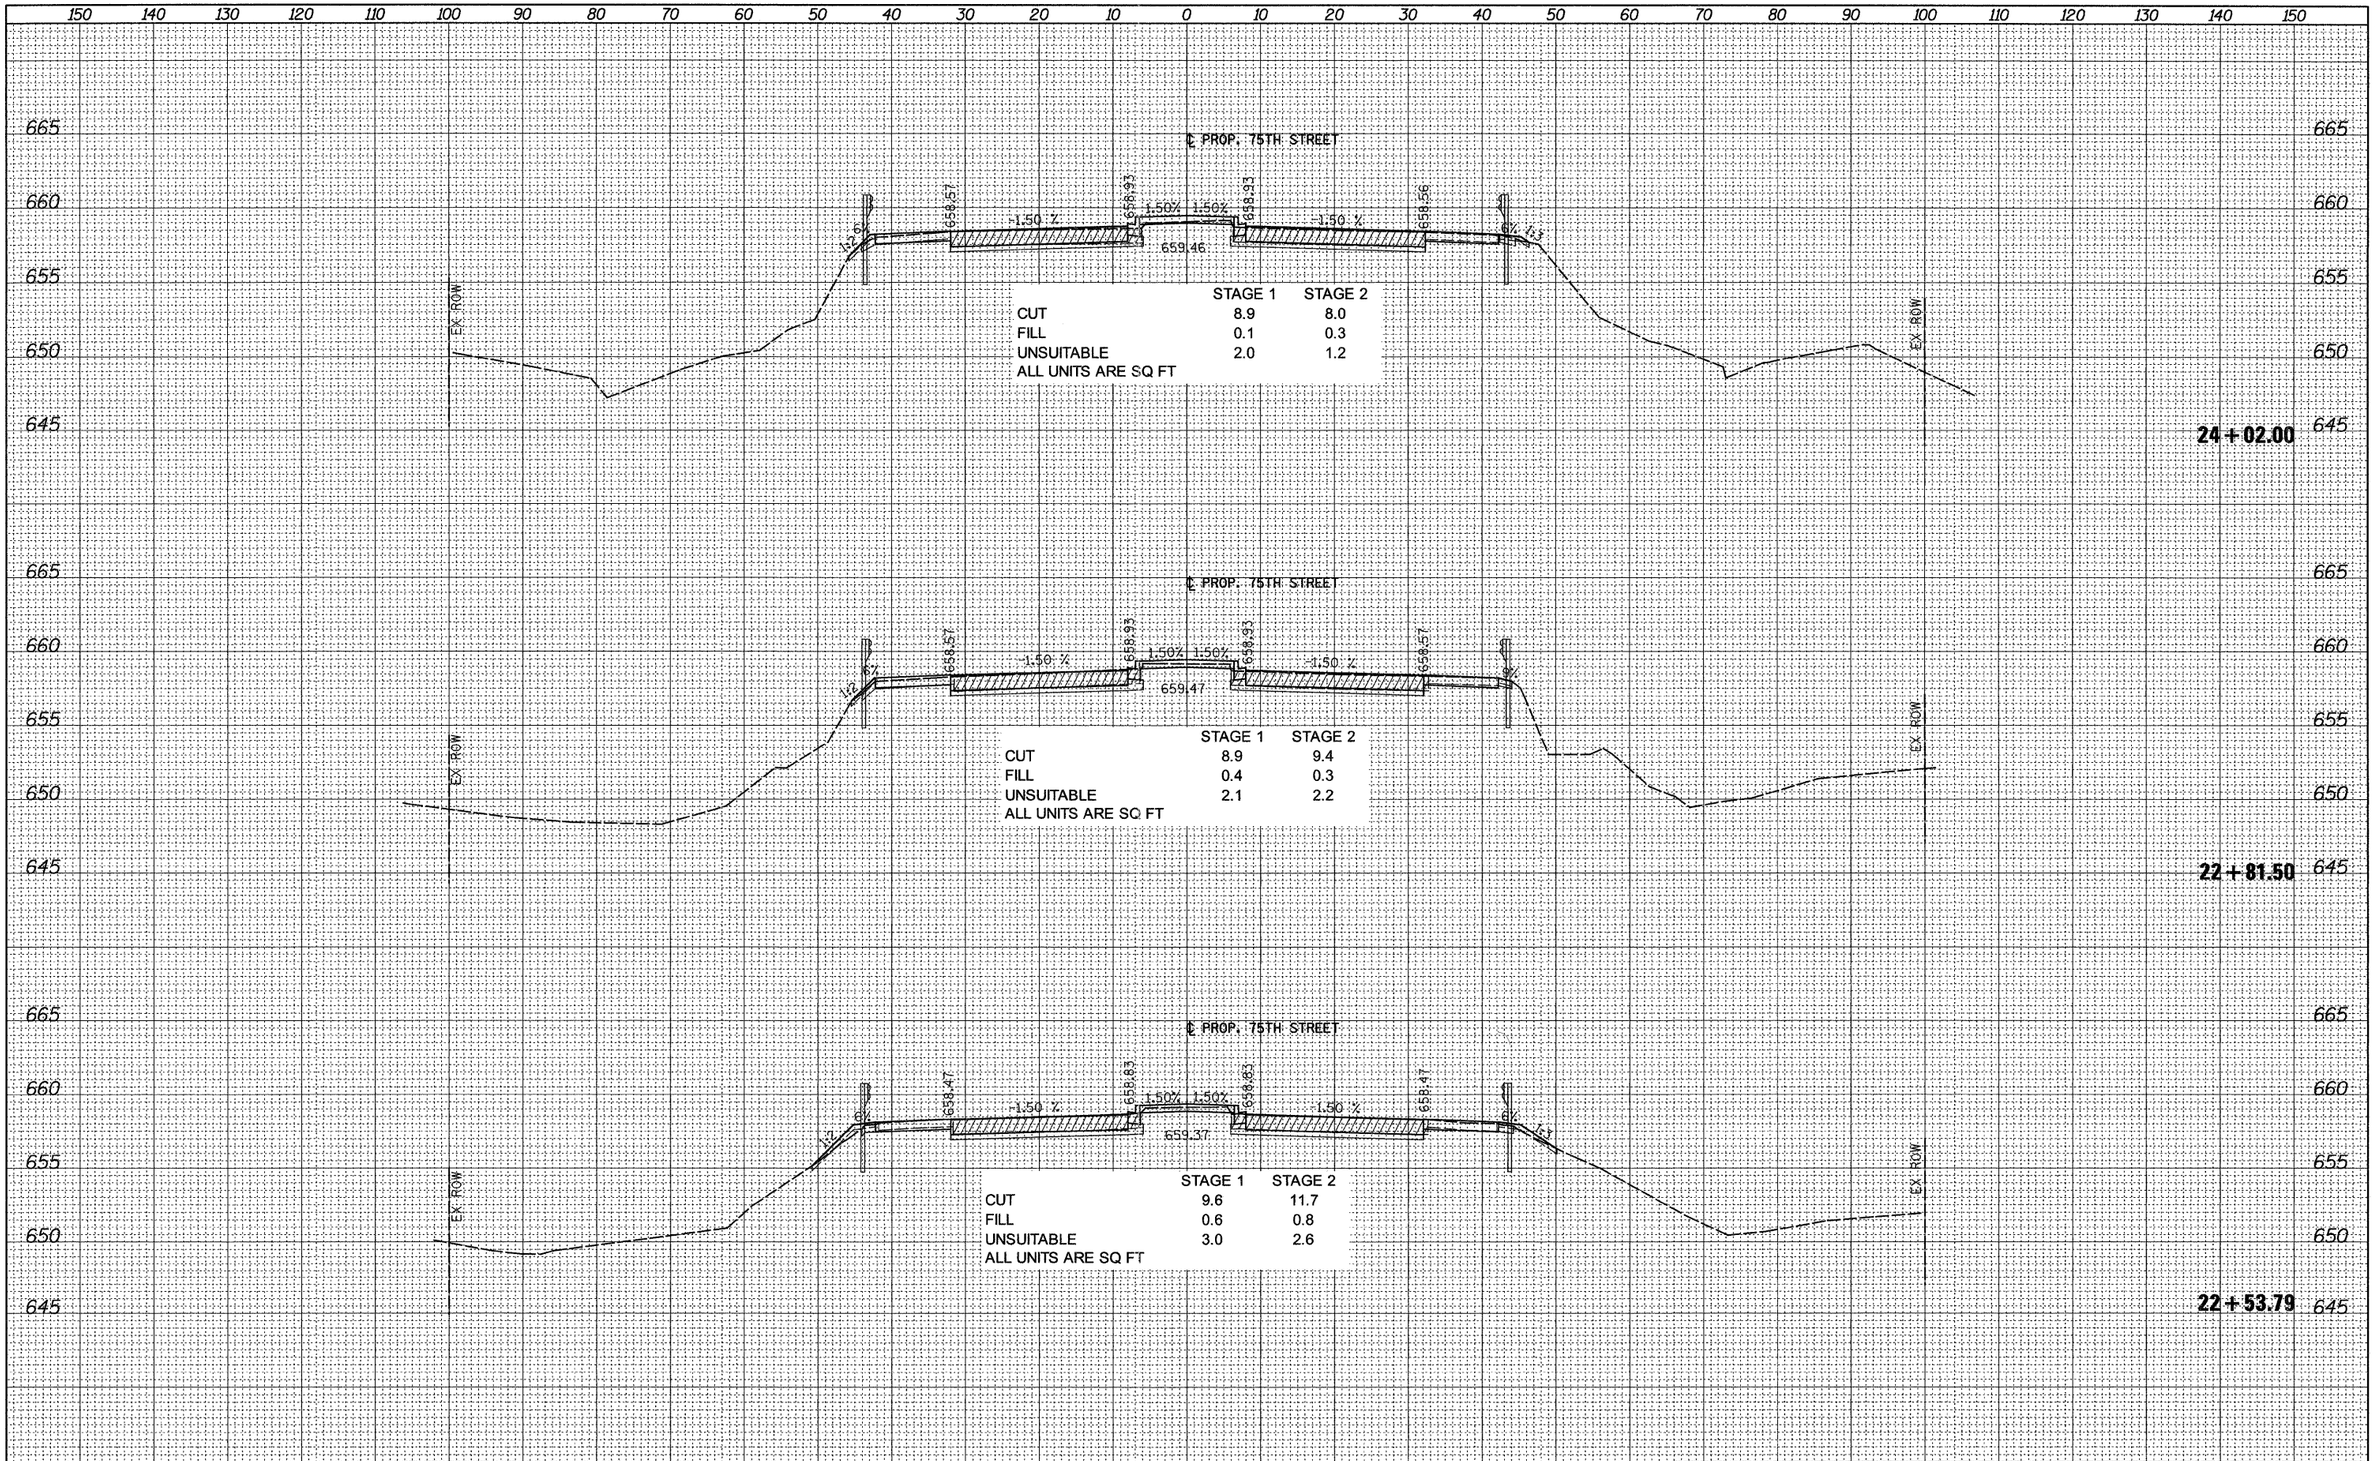

FINAL SURVEY	BY	DATE
SURVEYED		
PLOTTED		
TOPOGRAPHY		
AREAS		
AREAS CHECKED		
NOTE BOOK NO.		

ORIGINAL SURVEY	BY	DATE
SURVEYED		
PLOTTED		
TOPOGRAPHY		
AREAS		
AREAS CHECKED		
NOTE BOOK NO.		

FILE NAME = $FILEL$	USER NAME = $USER$	DESIGNED - JAC	REVISED -
		DRAWN - JAC	REVISED -
	PLOT SCALE = $SCALE$	CHECKED - DES	REVISED -
	PLOT DATE = $DATE$	DATE - 12-19-2011	REVISED -

DUPAGE COUNTY
DIVISION OF TRANSPORTATION

CROSS SECTIONS
75TH STREET OVER EAST BRANCH DUPAGE RIVER

SCALE: 1"=10' HORIZ. 1"= 5' VERT. | SHEET NO. 1 OF 2 SHEETS | STA. 22+53.79 TO STA. 24+02.00

F.A. RTE.	SECTION	COUNTY	TOTAL SHEETS	SHEET NO.
0369	08-00162-03-BR	DUPAGE	58	57

CONTRACT NO. 63662

ILLINOIS FED. AID PROJECT